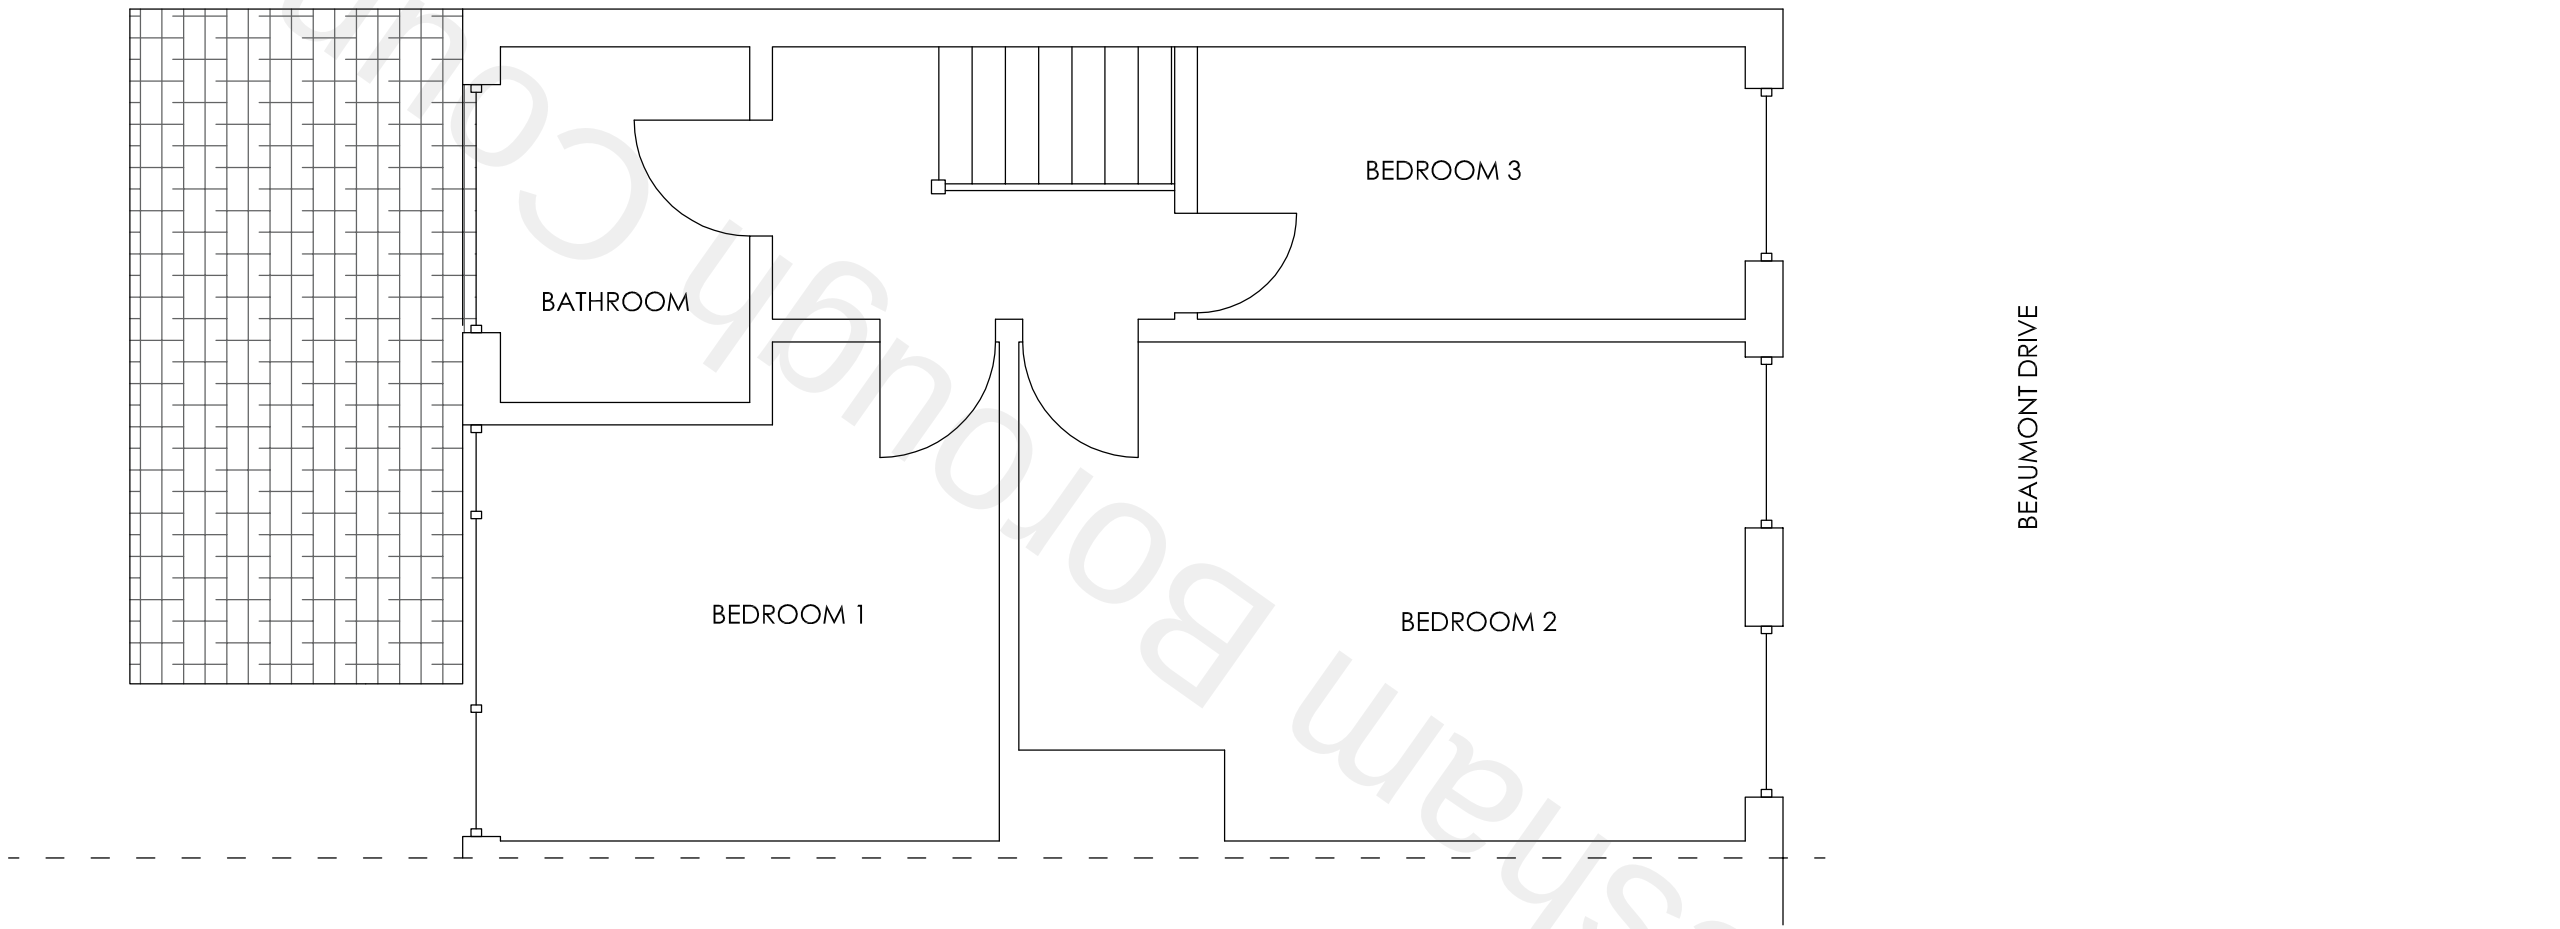


Gravesham Borough Council

Project

Mr J Dosangh 2 Beaumont Drive Gravesend Kent
Floor Plans

Drawing Title

First Floor Plan

Rev	Description	Date

H Channa

Picaroons Maidstone Road Platt Kent TN15 8LB
Tel: 07828277909 E-mail: hbchanna@tiscali.co.uk

Drawn	Date	Scale	Drawing No.
HC	May 22	1:50	2BD/A3/02