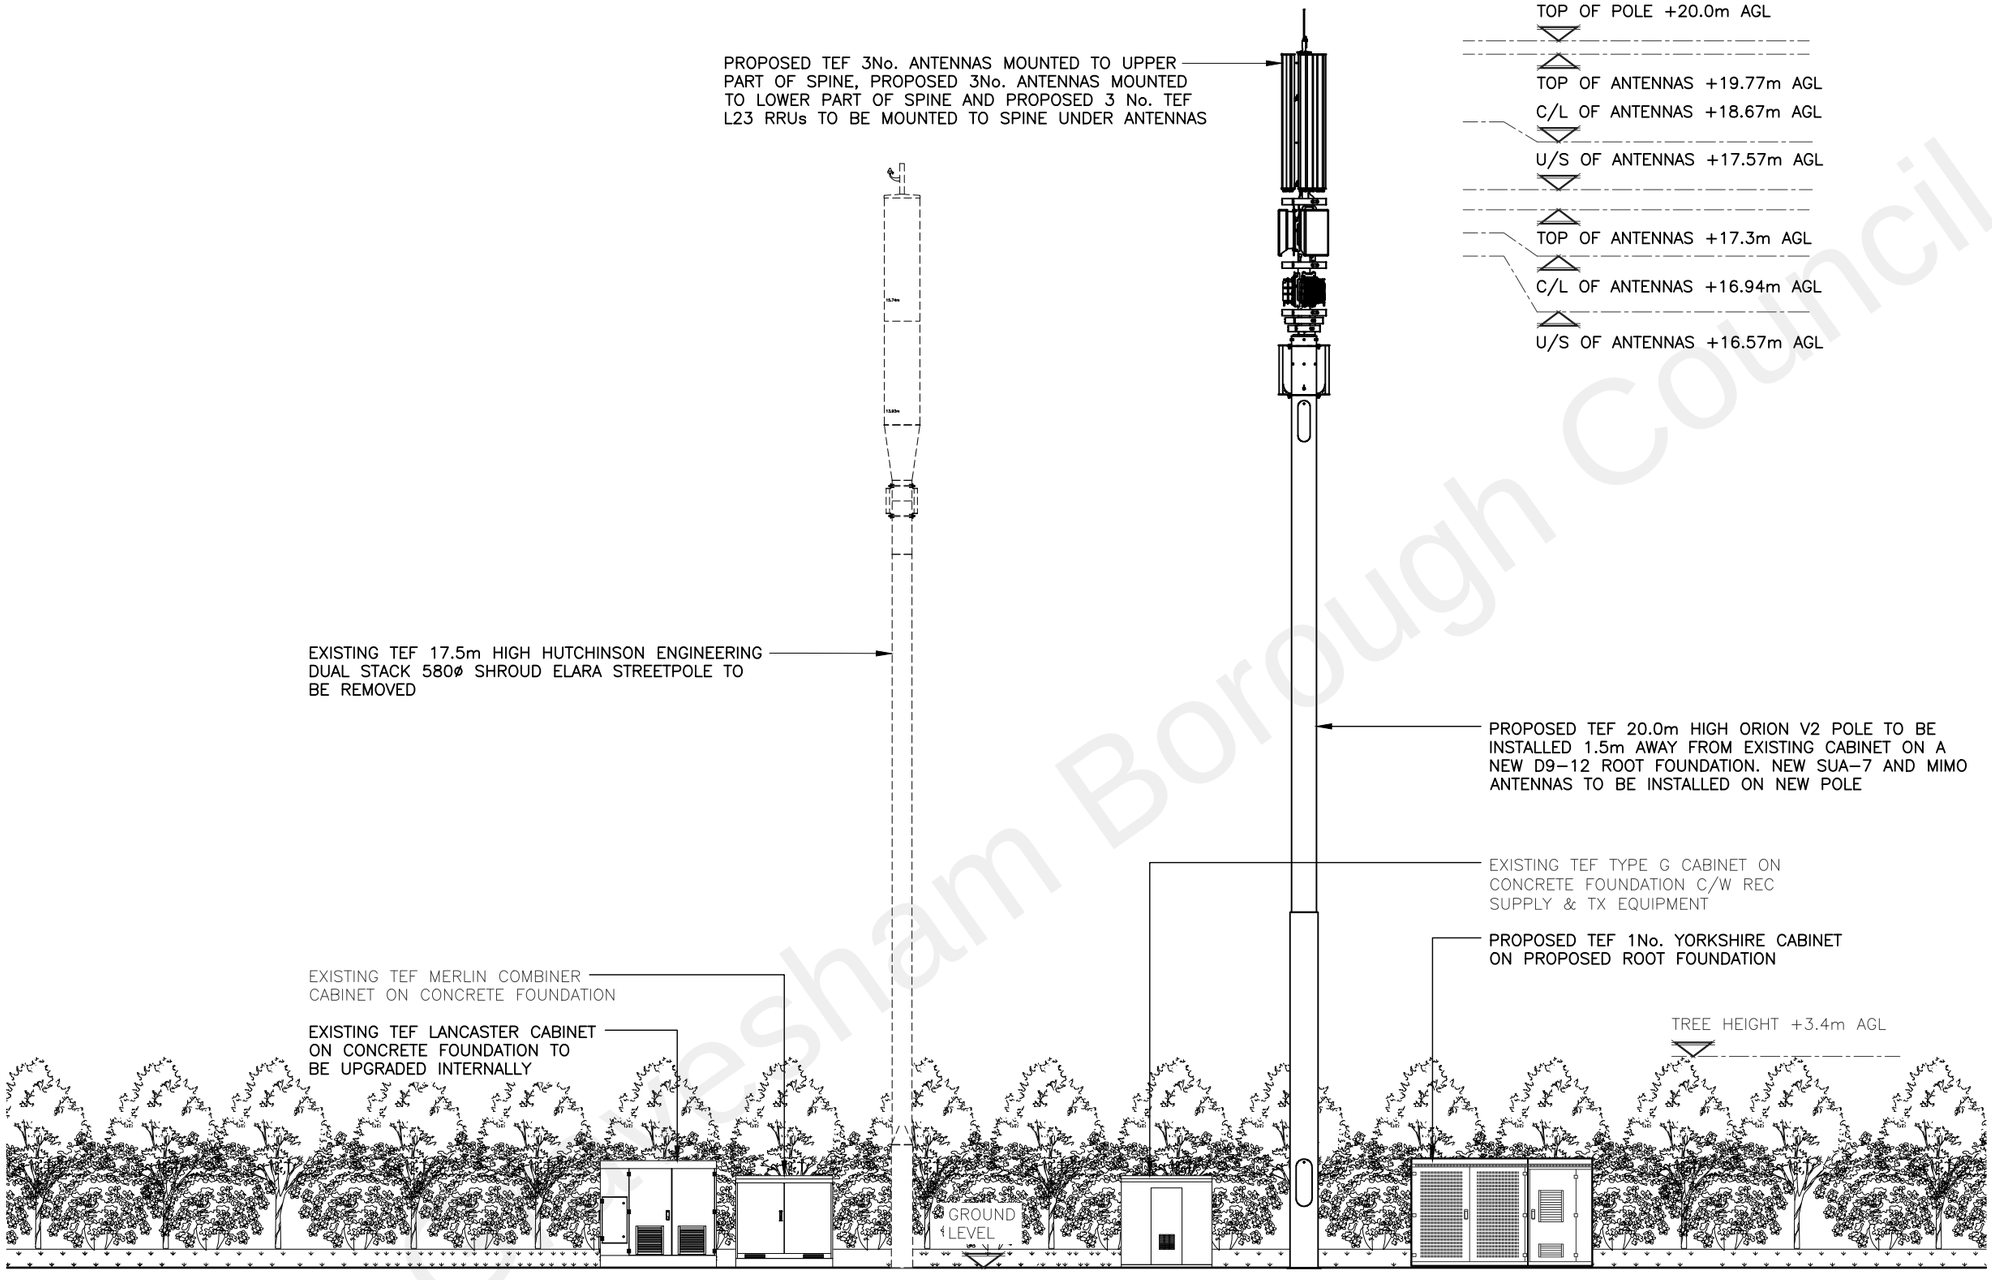


PROPOSED NORTH EAST ELEVATION

(1:100)

5000 0 5000 10000

ORIGINAL SCALE AT A3 – 1:100

ALL DIMENSIONS IN MILLIMETRES

The drawings comply with TEF & VF Standard ICNIRP guidelines.
Designed in accordance with Cornerstone documents: SDN0013.

Gravesham Borough Council

ALL DIMENSIONS ARE IN mm UNLESS NOTED OTHERWISE

N.G.R E: 566684 N: 173083

NOTES:

REV	MODIFICATION	BY	CH	DATE
A	Issued for Construction	SM	DDP	19/08/21

ICSGROUP
Intelligent Communications Solutions Limited
Unit 40 Raynham Road, Bishops Stortford, Hertfordshire, CM23 5PB

O2 CTIL

Cell Name	Opt.
LOWER HIGHAM ROAD SW	–

Cell ID No

CORNERSTONE	TEF	VF
13663226	41090	N/A

Site Address / Contact Details

LOWER HIGHAM ROAD
GRAVESEND
KENT
DA12 2NS

Drawing Title: PROPOSED SITE ELEVATION

Purpose of issue: CONSTRUCTION — Dwg Rev: A

Drawing Number: 301

Surveyed By:	Original Sheet Size:	Pack Issue:
SITEC	A3	A

Drawn:	Date:	Checked:	Date:
SM	18/08/21	DDP	19/08/21