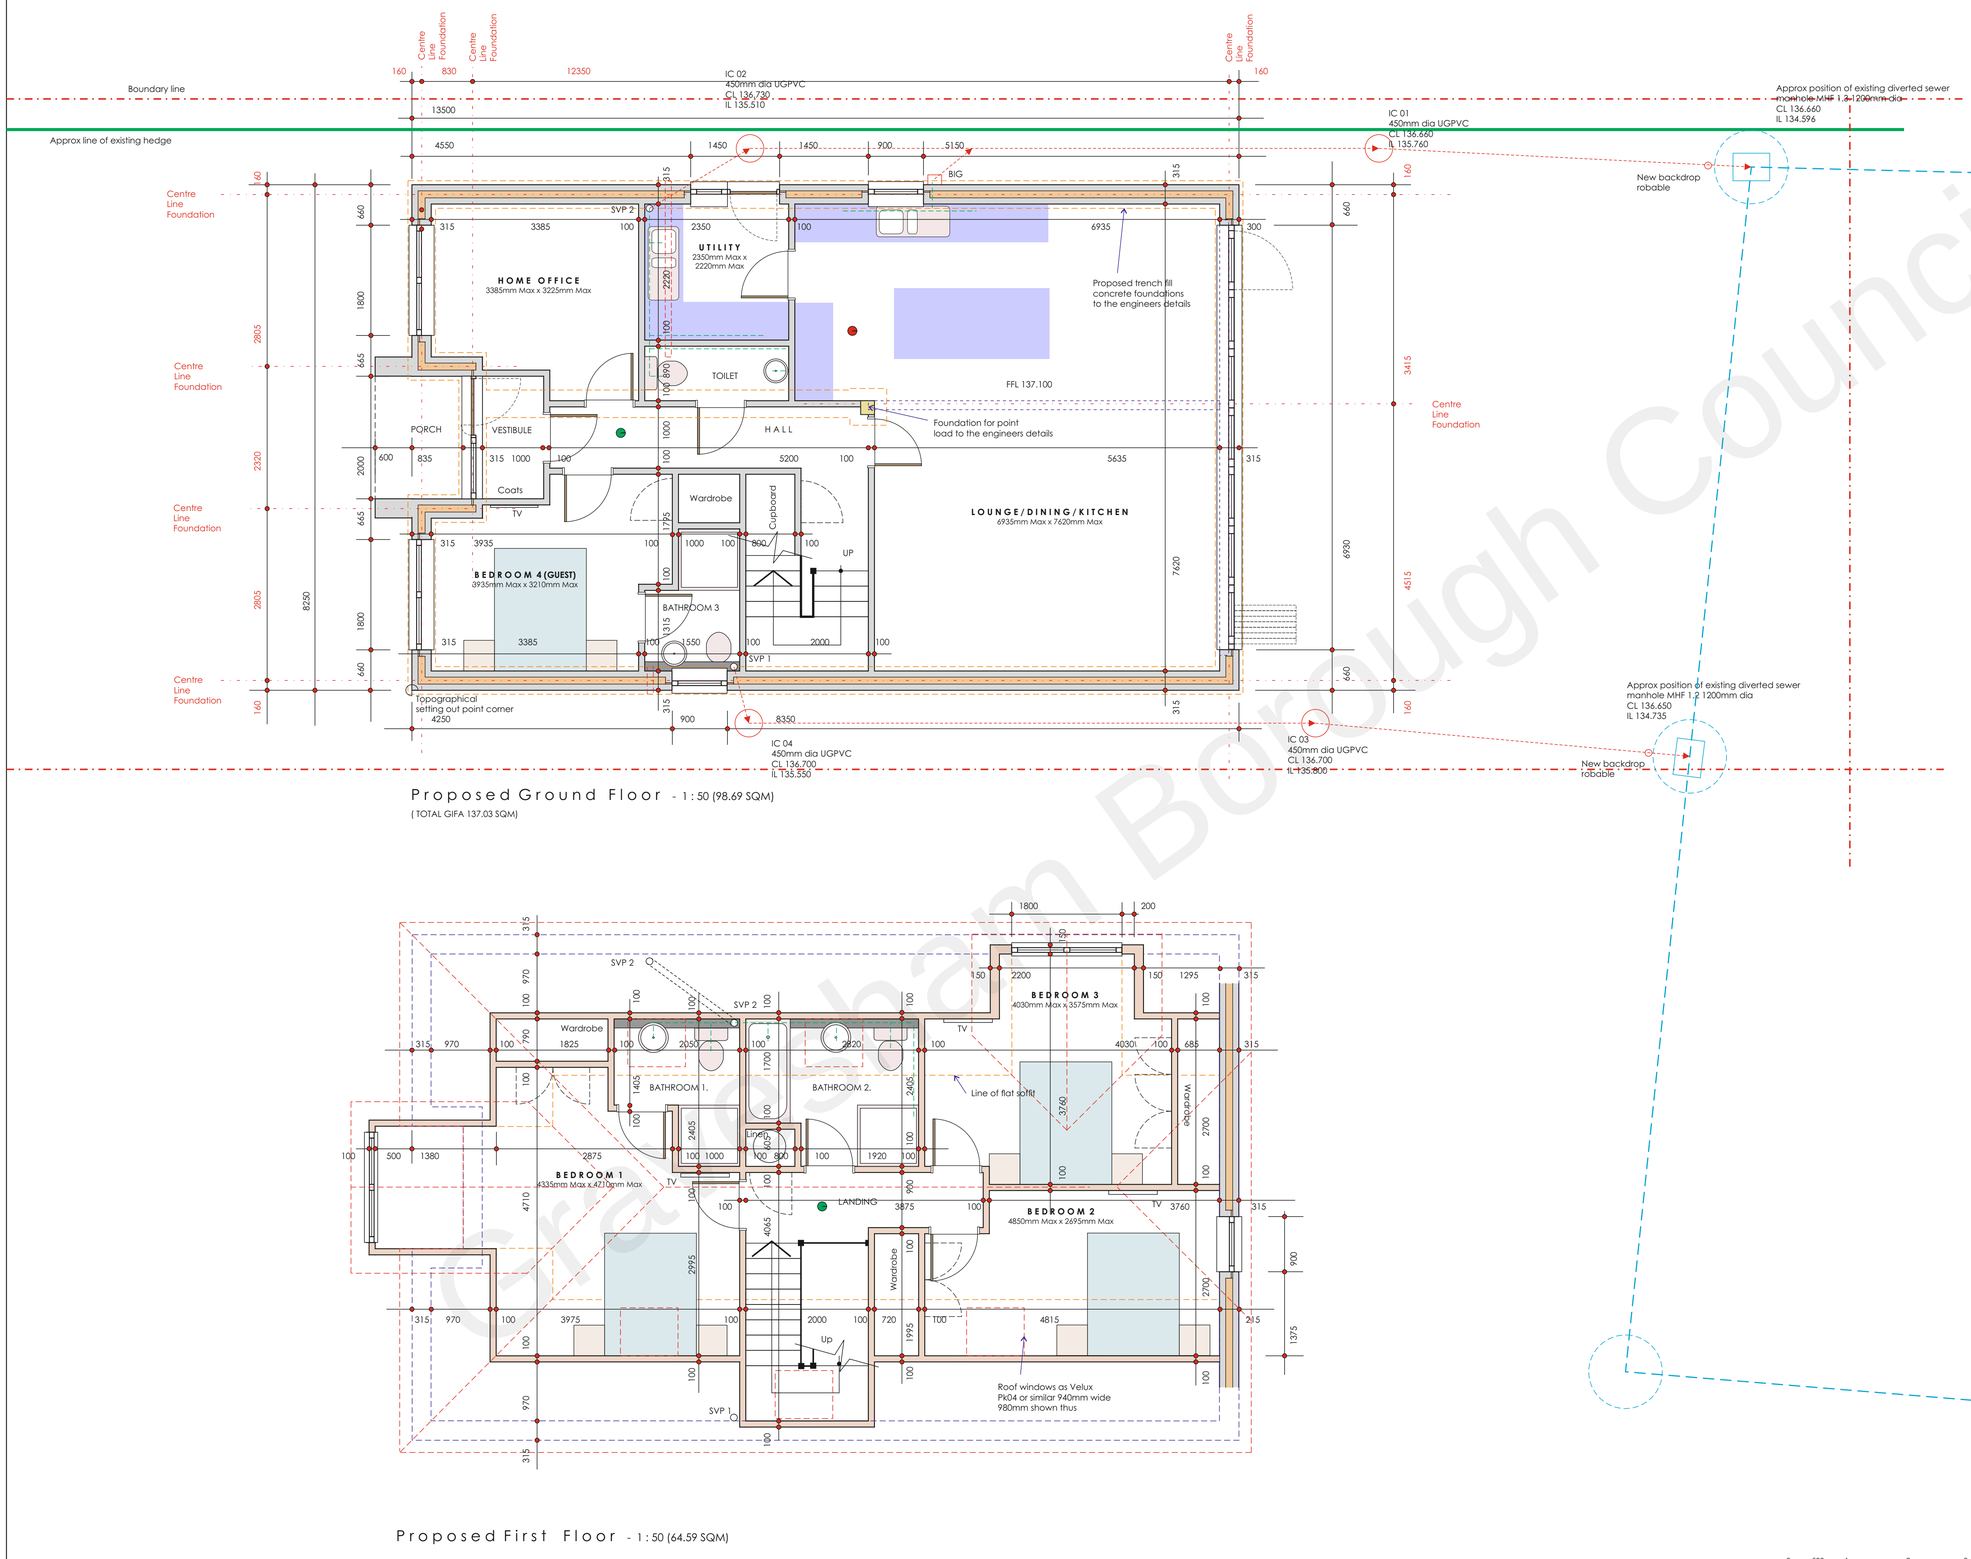


Proposed Ground Floor - 1:50 (98.69 SQM)

(TOTAL GIFA 137.03 SQM)

Proposed First Floor - 1:50 (64.59 SQM)

0 500mm 1m 2m 3m 4m 5m
1:50 SCALE BAR

B. Porch altered RFW
A. details added RFW

REVISIONS

SCALES @A1: 1:50 | DRAWN: RFW

DATE: February 2023

DRAWING: Proposed Floor Plans - Plot 1

PROJECT
Proposed 2 No New Dwellings
Linden Whitehill Road Meopham Kent
Kent DA13 0NY
for: Mr K and Mr M Gilleeny

WARD + ASSOCIATES
THE HOO WROTHAM ROAD
MEOPHAM GRAVESEND KENT DA13 0HP
T: 01474 814196 M: 07771 863940
E: admin@wardassociates.co.uk W: www.wardassociates.co.uk
Skype User Name: rogerwardassociates

DRAWING NUMBER: 0720.WD.08B

B

ARCHITECTURE . BUILDING SURVEYING . PROJECT MANAGEMENT

Gravesham Borough Council