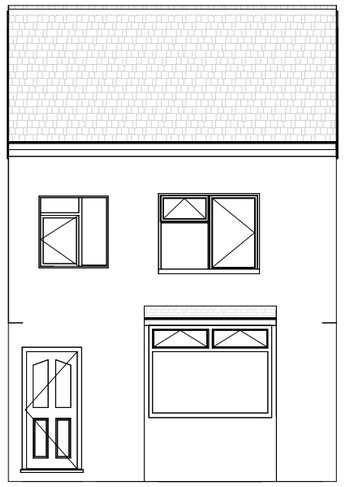

1 Front Elevation - Existing

1 : 100

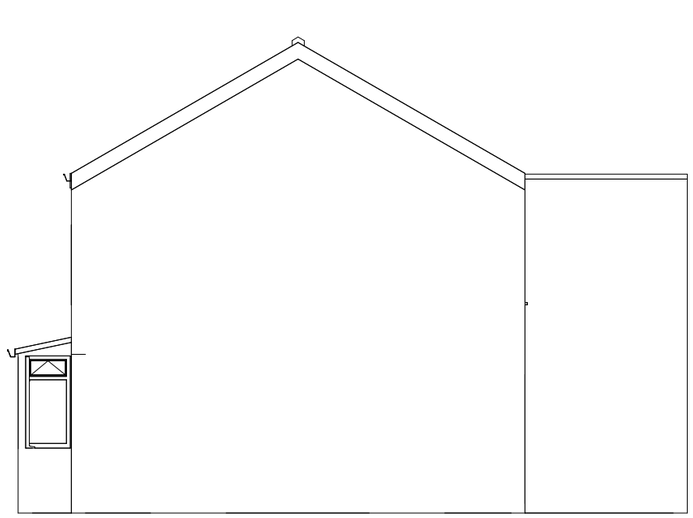

2 Right Elevation - Existing

1 : 100

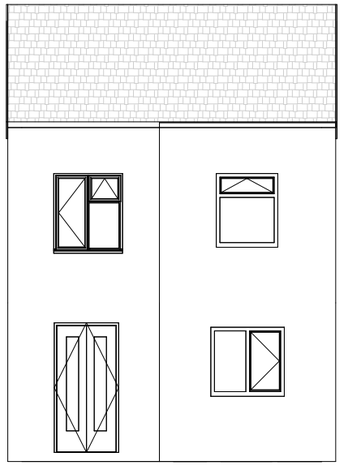

3 Rear Elevation - Existing

1 : 100

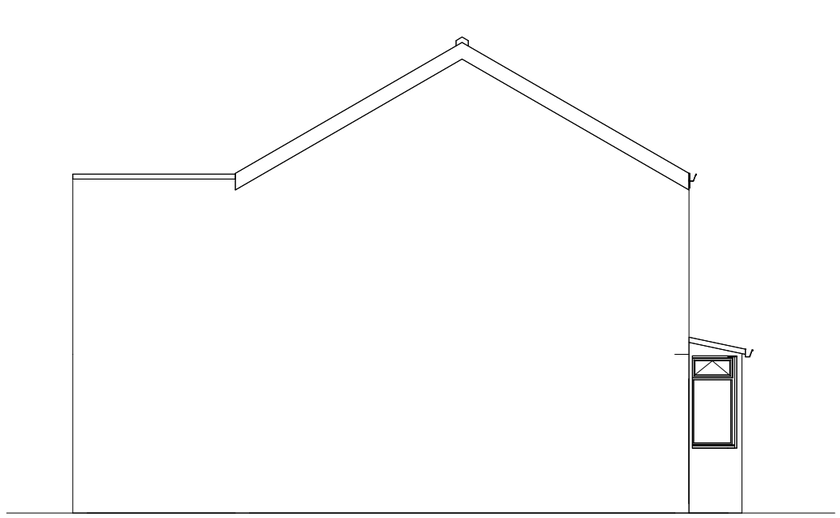

4 Left Elevation - Existing

1 : 100

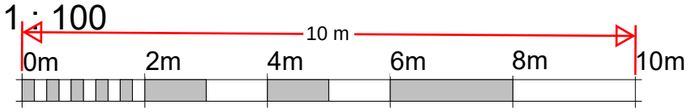

VISUAL SCALE 1:100 @ A3

DWG SPECIFICATION

GENERAL NOTES:

© Copyright of Prime Projects Design and Management Ltd. Do not reproduce without our permission

FOR PLANNING

Title

PROPOSED LOFT CONVERSION AT ROSE VILLA, NELSON ROAD, DA11 7ED, FOR MR AYORINDE AND MRS ABIGAEL EGUNJOBI

Client

MR AYORINDE AND MRS ABIGAEL EGUNJOBI

Drg. Title

Elevations - Existing

Date	Drg. No.
10/2025	1003

Scale

1 : 100

Rev No.

PRIME PROJECT DESEIGN & MANAGEMENT LTD.
ARCHITECTURE AND CONSTRUCTION MANAGEMENT
THE ENGINE HOUSE, 2 VERIDION WAY, ERITH, KENT, DA18 4AL
TEL: 01322 220066, 02083201445

CIAT CHARTERED PRACTICE

21/10/2025 15:41:17