

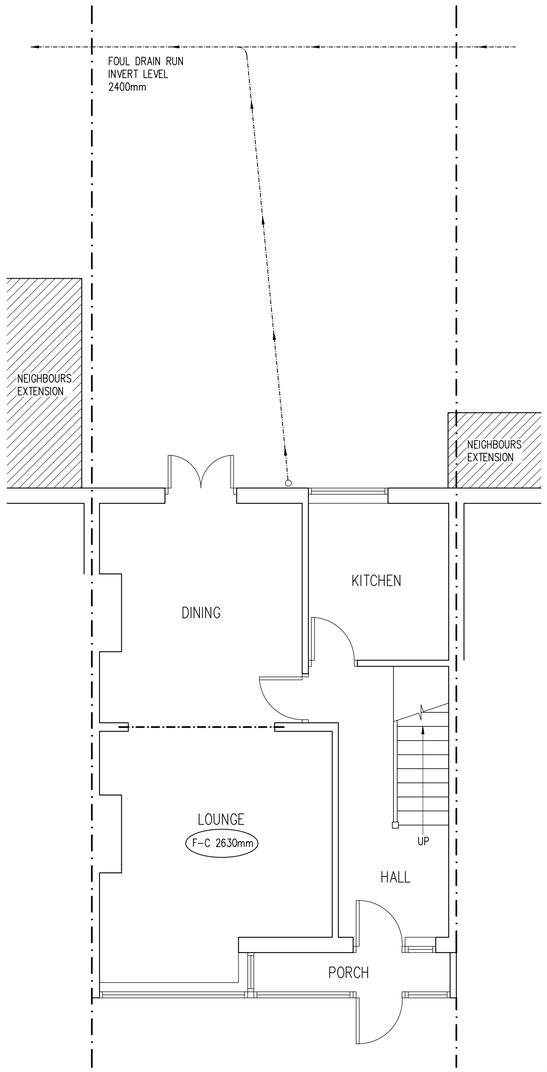



EXISTING GROUND FLOOR PLAN
SCALE 1:50

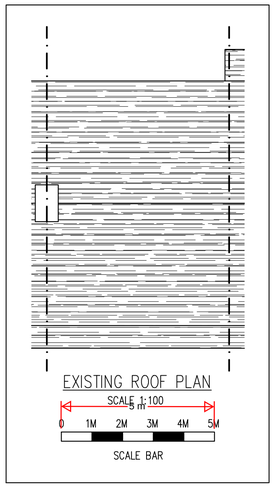


EXISTING ROOF PLAN
SCALE 1:100

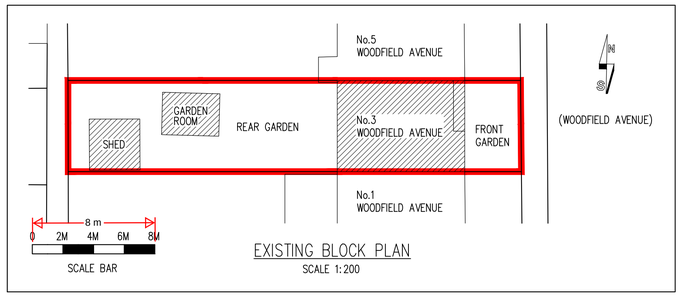


EXISTING BLOCK PLAN
SCALE 1:200

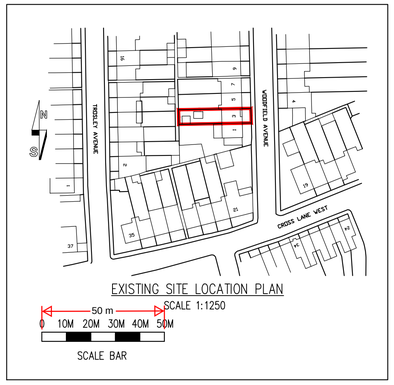


EXISTING SITE LOCATION PLAN
SCALE 1:1250

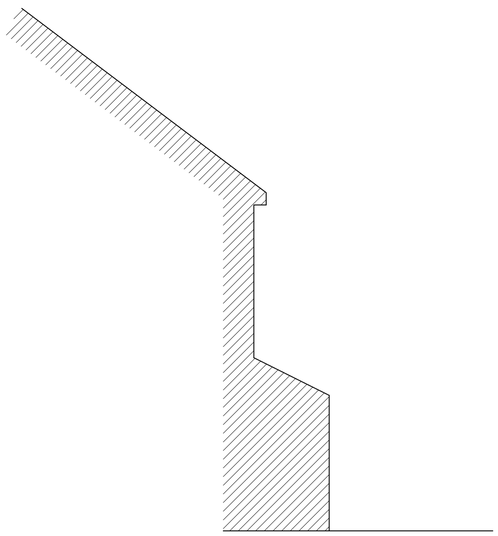

EXISTING SIDE ELEVATION A
SCALE 1:50

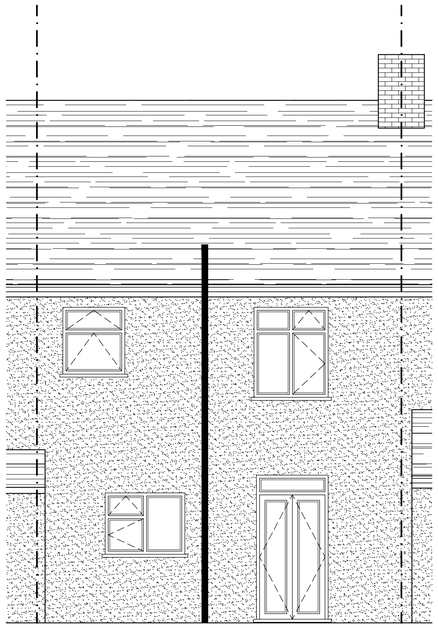

EXISTING REAR ELEVATION
SCALE 1:50

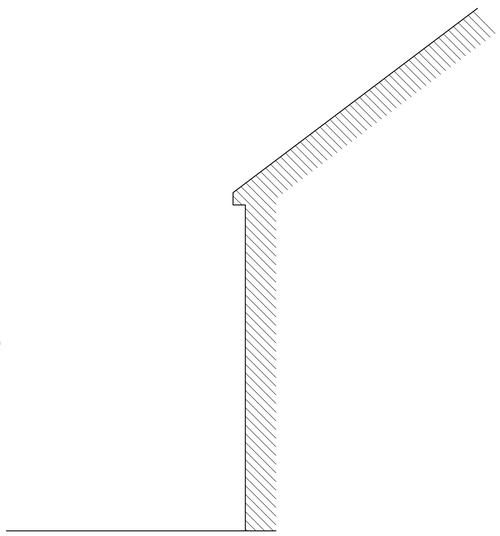

EXISTING SIDE ELEVATION B
SCALE 1:50



Rev	Date	By	Chkd	Revisions

Client
MR & MRS CHRIS COX

Job Title
SINGLE STOREY REAR EXTENSION
AND INTERNAL ALTERATIONS
AT 3 WOODFIELD AVENUE
GRAVESEND
KENT DA11 7QQ

ARCHITECTURAL CONSULTANTS
ANDERSON NORTH
ANDERSON NORTH LIMITED
Glen Lodge
Priory Close, East Farleigh
Kent ME15 0EY
Tel: 01732 522 455
Mob: 07957 627 440

Scale
AS SHOWN @ A1

Date
24/10/24

Drawing Title
EXISTING FLOOR PLAN
AND ELEVATIONS

Drawing No.
3-WOODFIELD-AVENUE-01

Rev.
A