



Site Plan - Scale 1:200

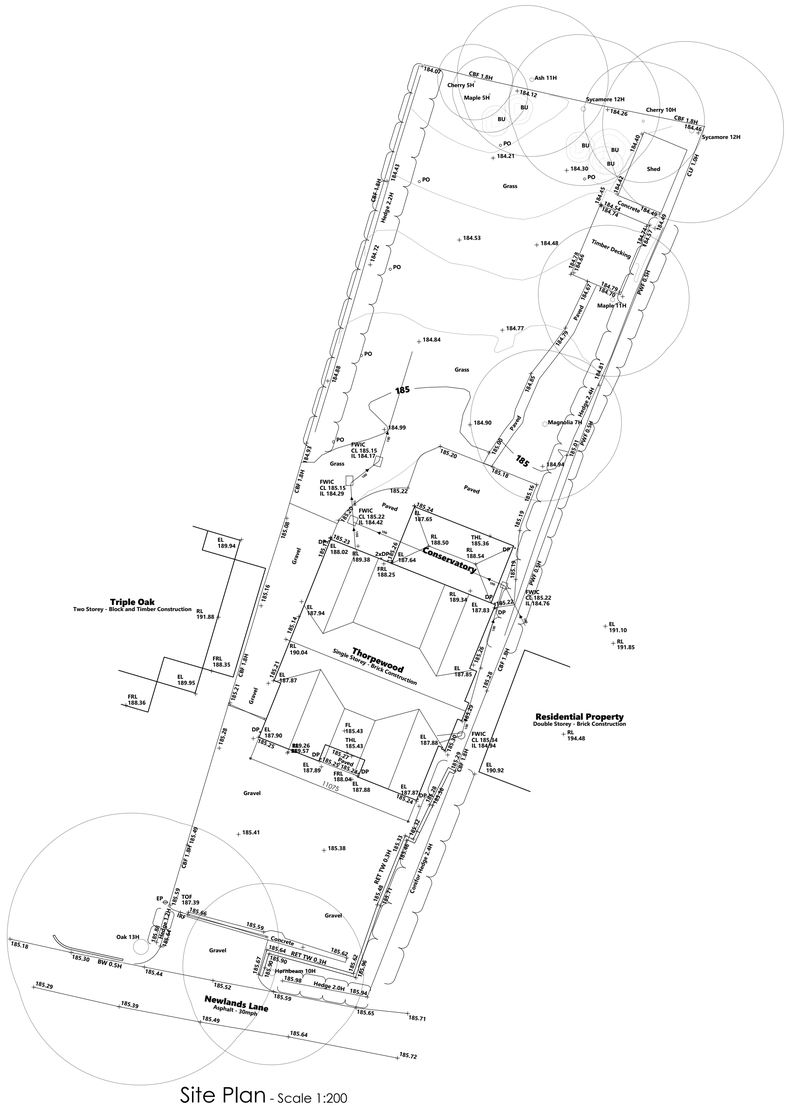

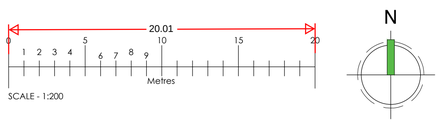

Street Scene - Scale 1:200

Rev	Date	Comments

PLANNING

Client
Oliver Porter & Stephanie Price

Project
Thorpewood, Newlands Lane
Meopham
Gravesend
Kent
DA13 0RD

Title
Site Plan & Street Scene
As Existing

Project No.	Date
8497	May 2023
Drawing No.	Revision
8497-PD-002	
Scale	Drawn
1:200@A1	GG
	Check
	PH

Nepicar House, London Road,
Wrotham Heath, Kent. TN15 7RS

phone: 01732 753333
fax: 01732 753334

info@offsetarchitects.co.uk
www.offsetarchitects.co.uk

offset architects