
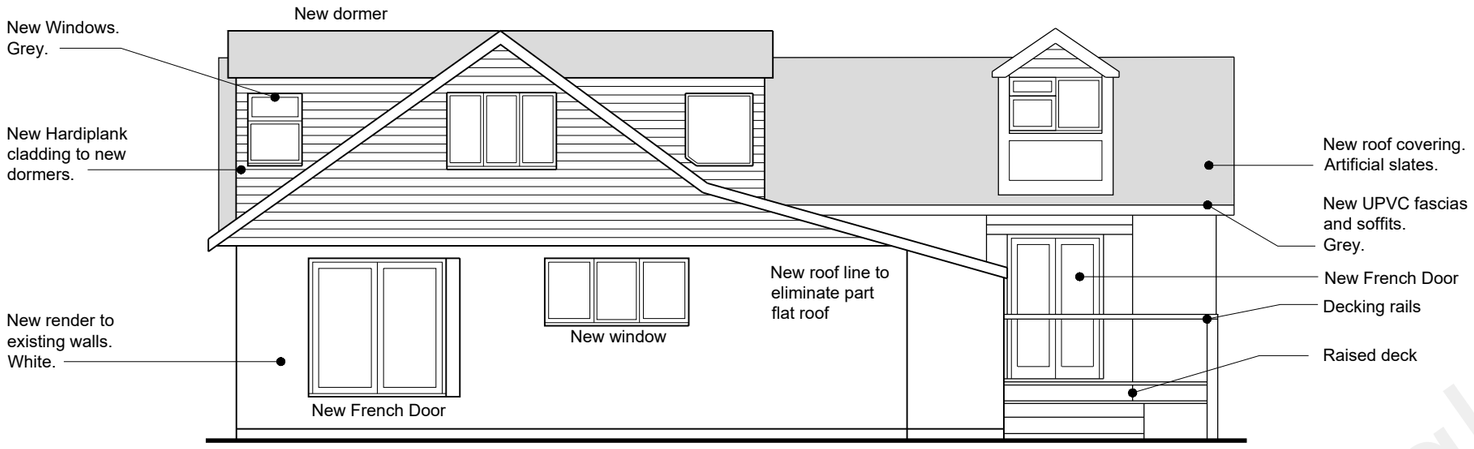



PROPOSED SOUTH ELEVATION

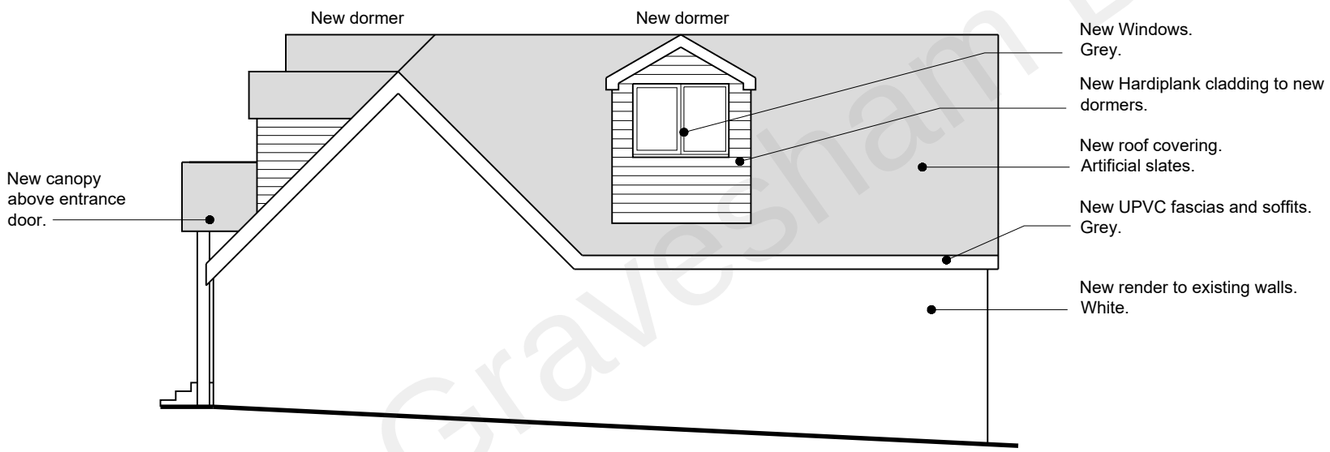


PROPOSED WEST ELEVATION

0 1 5 10m

SCALE BAR
1:100@A3

## LEGEND

Existing walls remaining.

New walls.

Existing walls removed.

MBCS ARCHITECTURAL SERVICES LIMITED
©This drawing is the copyright of MBCS ARCHITECTURAL SERVICES LIMITED.
All dimensions and levels must be checked on site and verified prior to construction.
MBCS Architectural Services Limited. Regus House, Oxford Road, Highbridge, Uxbridge, UB8 1HR
TEL: 020 3960 7650
EMAIL: Contact@mbcs-as.co.uk
WEBSITE: www.mbcs-as.co.uk

Notes

| Rev | Description | Date |
|---|---|---|

Project

WOODSIDE
FOXENDOWN LANE, MEOPHAM
KENT, DA13 0AE

Drawing Title

PROPOSED
REAR & SIDE ELEVATIONS

MBCS ARCHITECTURAL SERVICES

| | |
|---|---|
| Drawn By | MB |
| Scale | 1:100@A3 |
| Date | 07.12.21 |
| Drawing Number | MBCS21-27/APL024 |
| Revision | P1 |

Gravesham Borough Council