

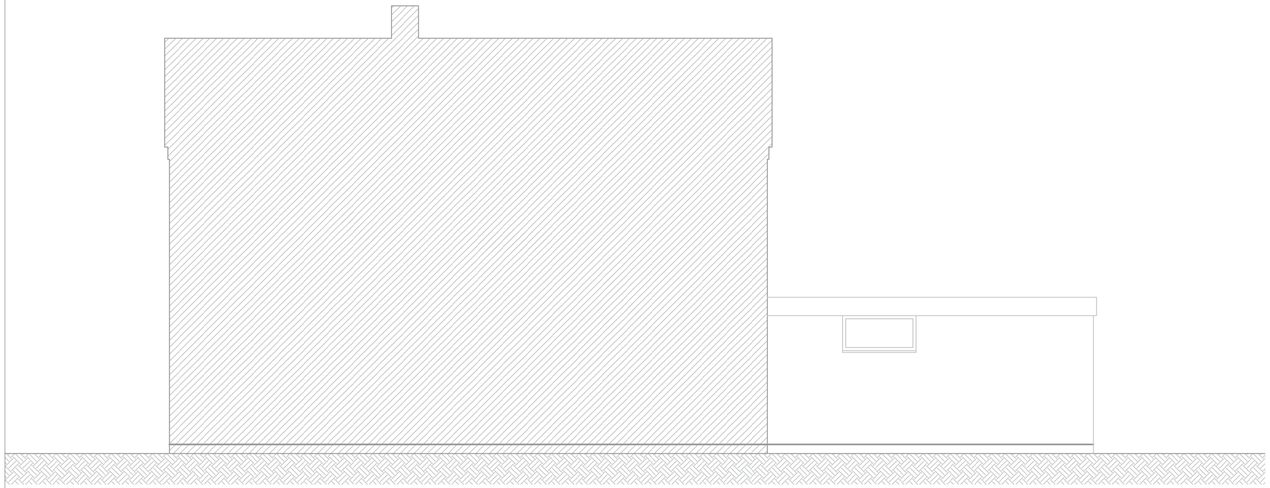


Proposed North Elevation @ 1:50

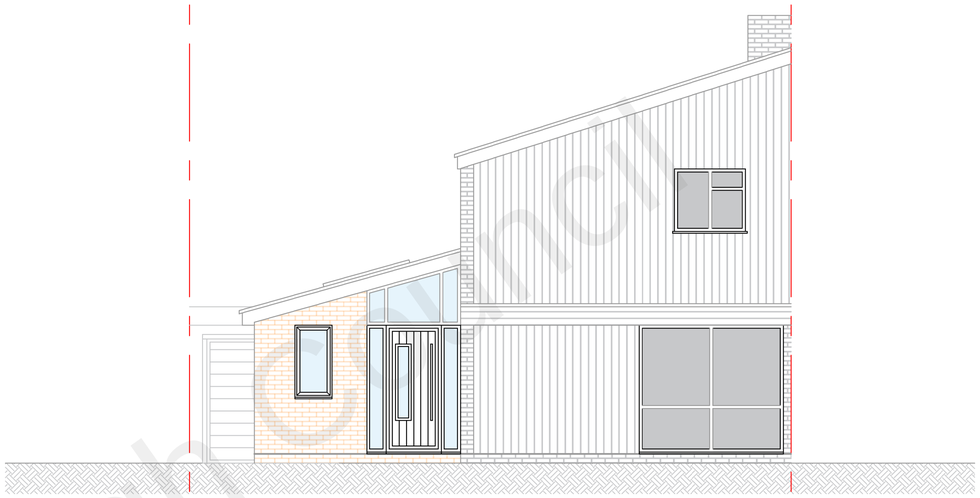

Proposed East Elevation @ 1:50

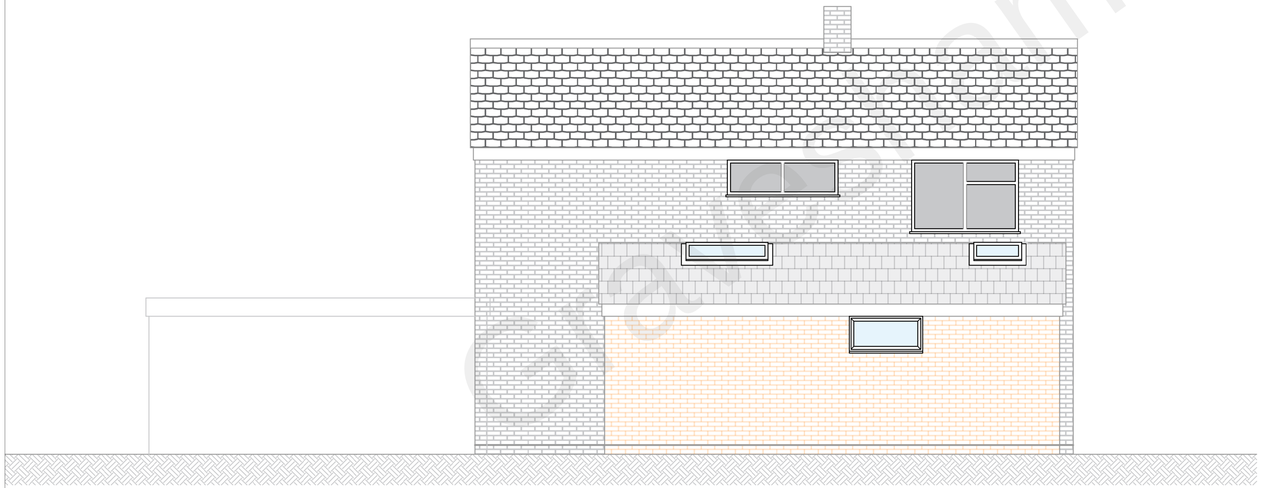

Proposed South Elevation @ 1:50



Proposed West Elevation @ 1:50

Copyright Borough Council

04-PE Proposed Elevations (Scale 1:50 @A1)

0 Meters 5

Only scale after checking scale bar. Verify all dimensions on site. Report all discrepancies to the designer. This drawing is copyright

Date: August 2021 Drawing Number:21070CW-PP-04-PE-A1

Client: Mrs C Weston Project: Single Storey Side Extension

Site Address: 2 Woodside, Vigo, KENT, DA13 0SU

Drawn By: Tim Spencer

Birchmere, South Road, Hythe, KENT, CT21 6AT
t: 01303 262601
m: 07590 080855
e: tim@building-drawings.co.uk
w: www.building-drawings.co.uk