


EXISTING BLOCK AND ROOF PLAN 1:500



PROPOSED BLOCK AND ROOF PLAN 1:500

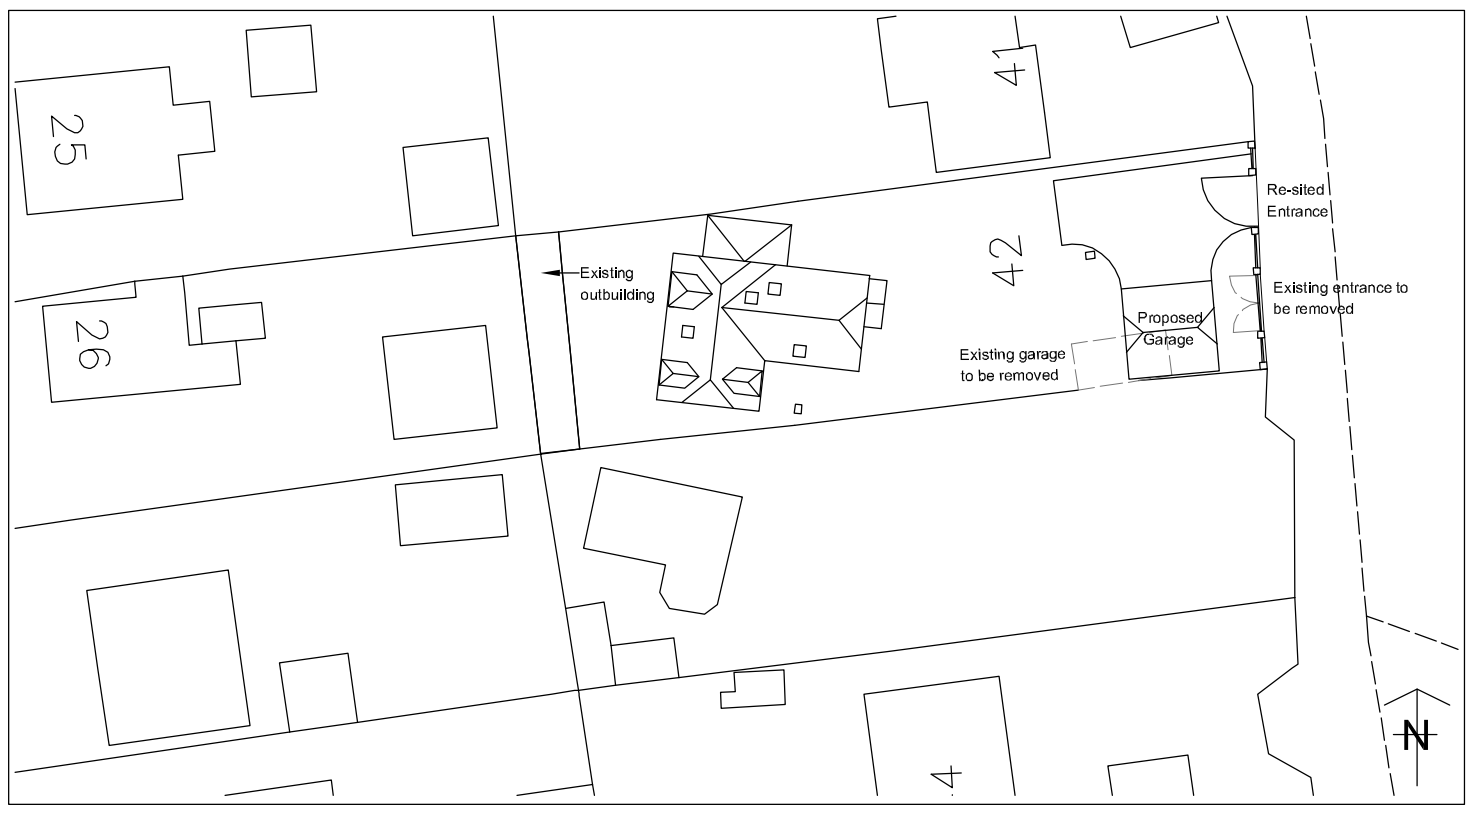

LOCATION PLAN 1:1250

CIAT
CHARTERED PRACTICE

WOODSTOCK ASSOCIATES
KEITH PLUMB MCIAT
Member of the Chartered Institute of Architectural Technologists
PLANNING - DESIGN - SURVEYING
53 Woodstock Road, Sittingbourne, Kent ME10 4HJ
Telephone: 01795 476113

project
PROPOSED EXTENSIONS AND LOFT CONVERSION
42 BEECHWOOD DRIVE
MEOPHAM
KENT
DA13 0TX

client
MR & MRS S BALL

0m 10m 20m
SCALE BAR 1:500

scale
1:500 & 1:1250 @A3

drawn

date
MARCH 2023

drawing no.
BA/23/109.04