
Notes	
	All dimensions shown are in millimeters unless otherwise stated. Only figured dimension to be taken from this drawing and not scaled dimensions.

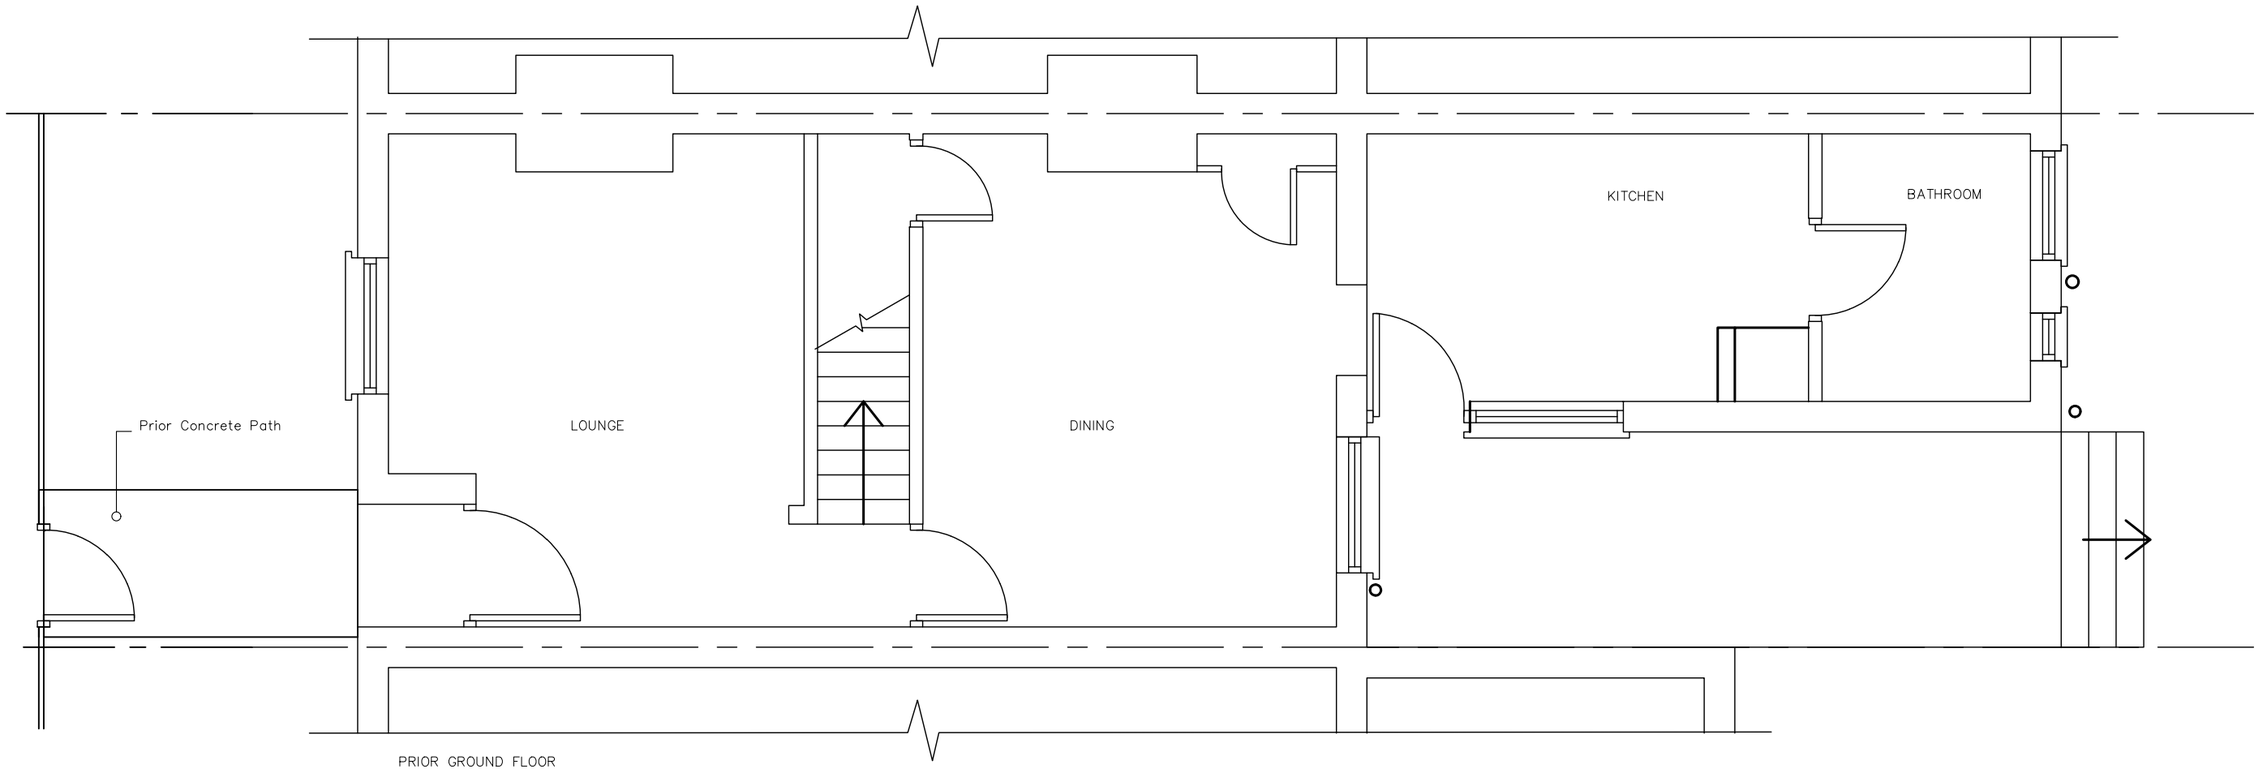

PRIOR GROUND FLOOR

0 1 2 3 4 5m 1:50

Project: Proposed front entrance pathway
21 THE STREET, SHORNE
GRAVESEND DA12 3EA

CLIENT: Mrs Thersa Doubleday

REV:		Date

DATE:	10–10–22
CHECKED BY:	TA
SCALE:	1:50@A3
DRAWN BY:	TA

PRIOR FLOOR PLANS

AH DESIGNS STUDIO
Loft conversion & Extension Specialists

220102-10 REV:

© This drawing and the building work illustrated are copyright and may not reproduced without written permission.