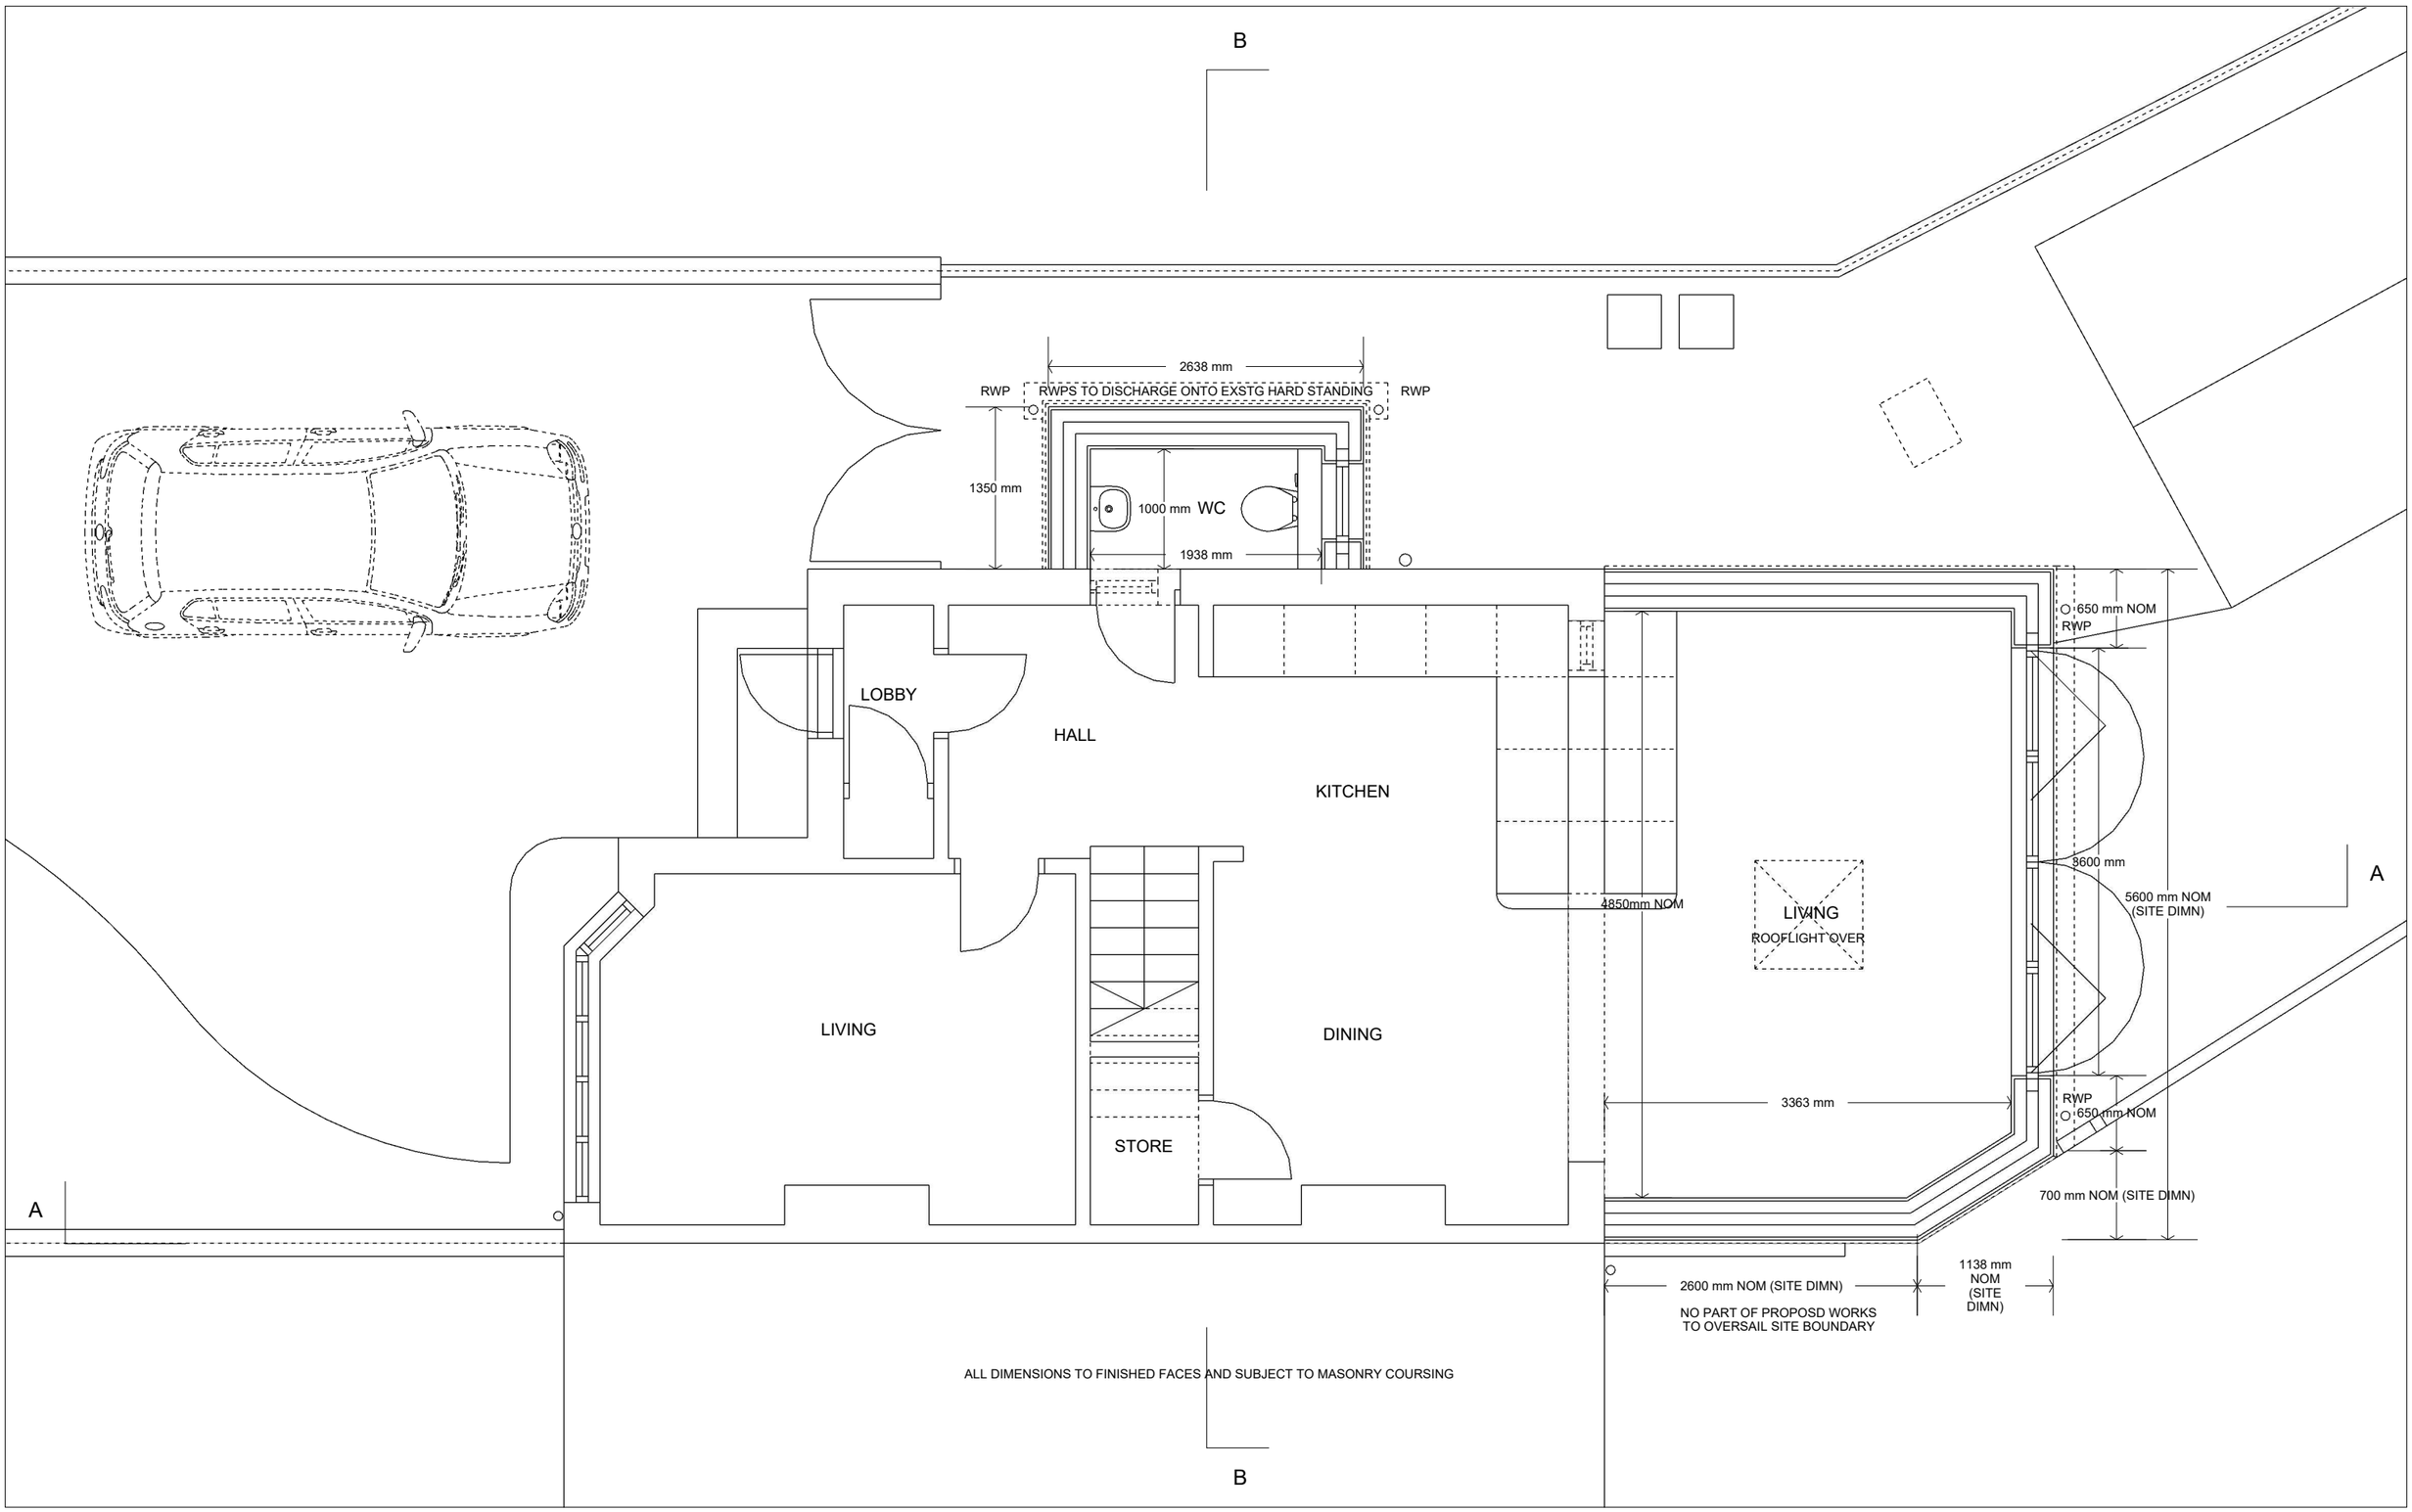

Steve Baker **Architect**

78 Pound Road East Peckham Tonbridge Kent TN12 5BJ

18 Hatton Place London EC1M 8RU

T:+44 (0)1622 870275
E:contact@stevebakerarchitect.com
W:www.stevebakerarchitect.com

S	R	Date	Description

Note - Do not scale from this drawing except for planning application purposes.
All dimensions must be checked on site by the contractor and any discrepancies reported immediately.

© COPYRIGHT 2024 STEVE BAKER ARCHITECT
Ordnance Survey. © Crown Copyright 2024. All rights reserved.
Supplied by UK Map Centre Licence number 100048957.

Architects Registration Board

RIBA Chartered Practice

MR and MRS C. LOCK

0 0.5 1 1.5m
0 1 2 3m
1:25 @ A1
1:50 @ A3

Client:
MR and MRS C. LOCK

Project Title:
23 THOMAS DRIVE, GRAVESEND

Status:	Stage:	Scale:	Sheet:
PLANNING	P	1:25/50	A1/A3

Drawing Title:
PROPOSED GROUND FLOOR PLAN

Project No:	Disc:	Building:	Package:	Drawing No:	Revision:
A25340	A	-	-	1110	_