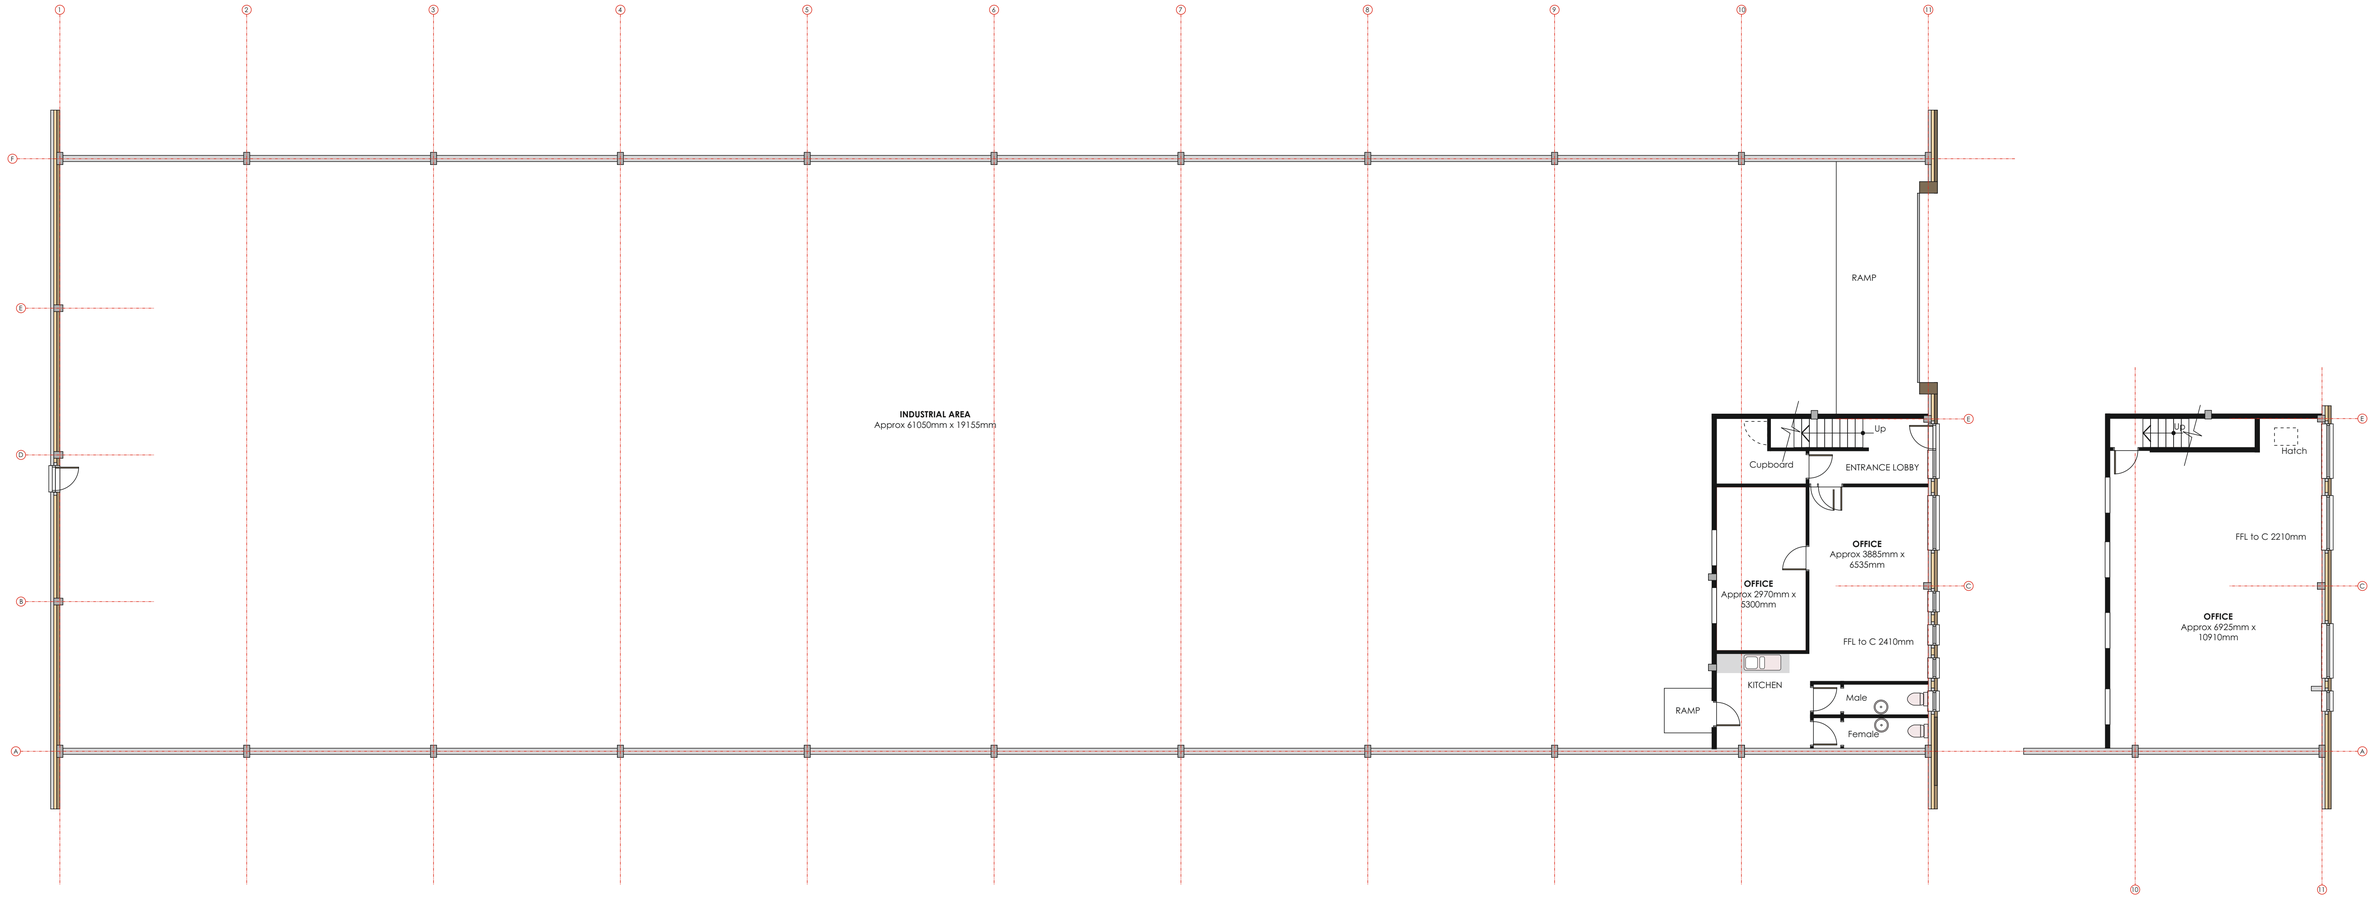


Existing Ground Floor Plan - 1:100

Existing First Floor Plan - 1:100

Jackson Lift Group

Units 3/19, Ropery Business Park
Anchor and Hope Lane, Charlton
London SE7 7RX

Telephone 020 8293 4176
Facsimile 020 8305 0274
E Mail: info@jacksonlifts.com
Website: www.jacksonlifts.com

10 m
0 1m 2m 4m 6m 8m 10m
1:100 SCALE BAR

CIAT
CHARTERED PRACTICE

ARCHITECTURE . BUILDING SURVEYING . PROJECT MANAGEMENT

REVISIONS

SCALES @A1	1:100
DRAWN	RFW
DATE	May 2021
DRAWING	Existing Floor Plans

PROJECT
Proposed New Warehouse and Offices
Unit K6 Lower Road
Northfleet Kent DA11 9BL
for: Jackson Family Holdings limited

WARD + ASSOCIATES
THE HOO WROTHAM ROAD
MEOPHAM GRAVESEND KENT DA13 0HP
T: 01474 814196 M: 07771 863940
E: admin@wardassociates.co.uk W: www.wardassociates.co.uk
Skype User Name: rogerwardassociates

DRAWING NUMBER
2521.WD.03