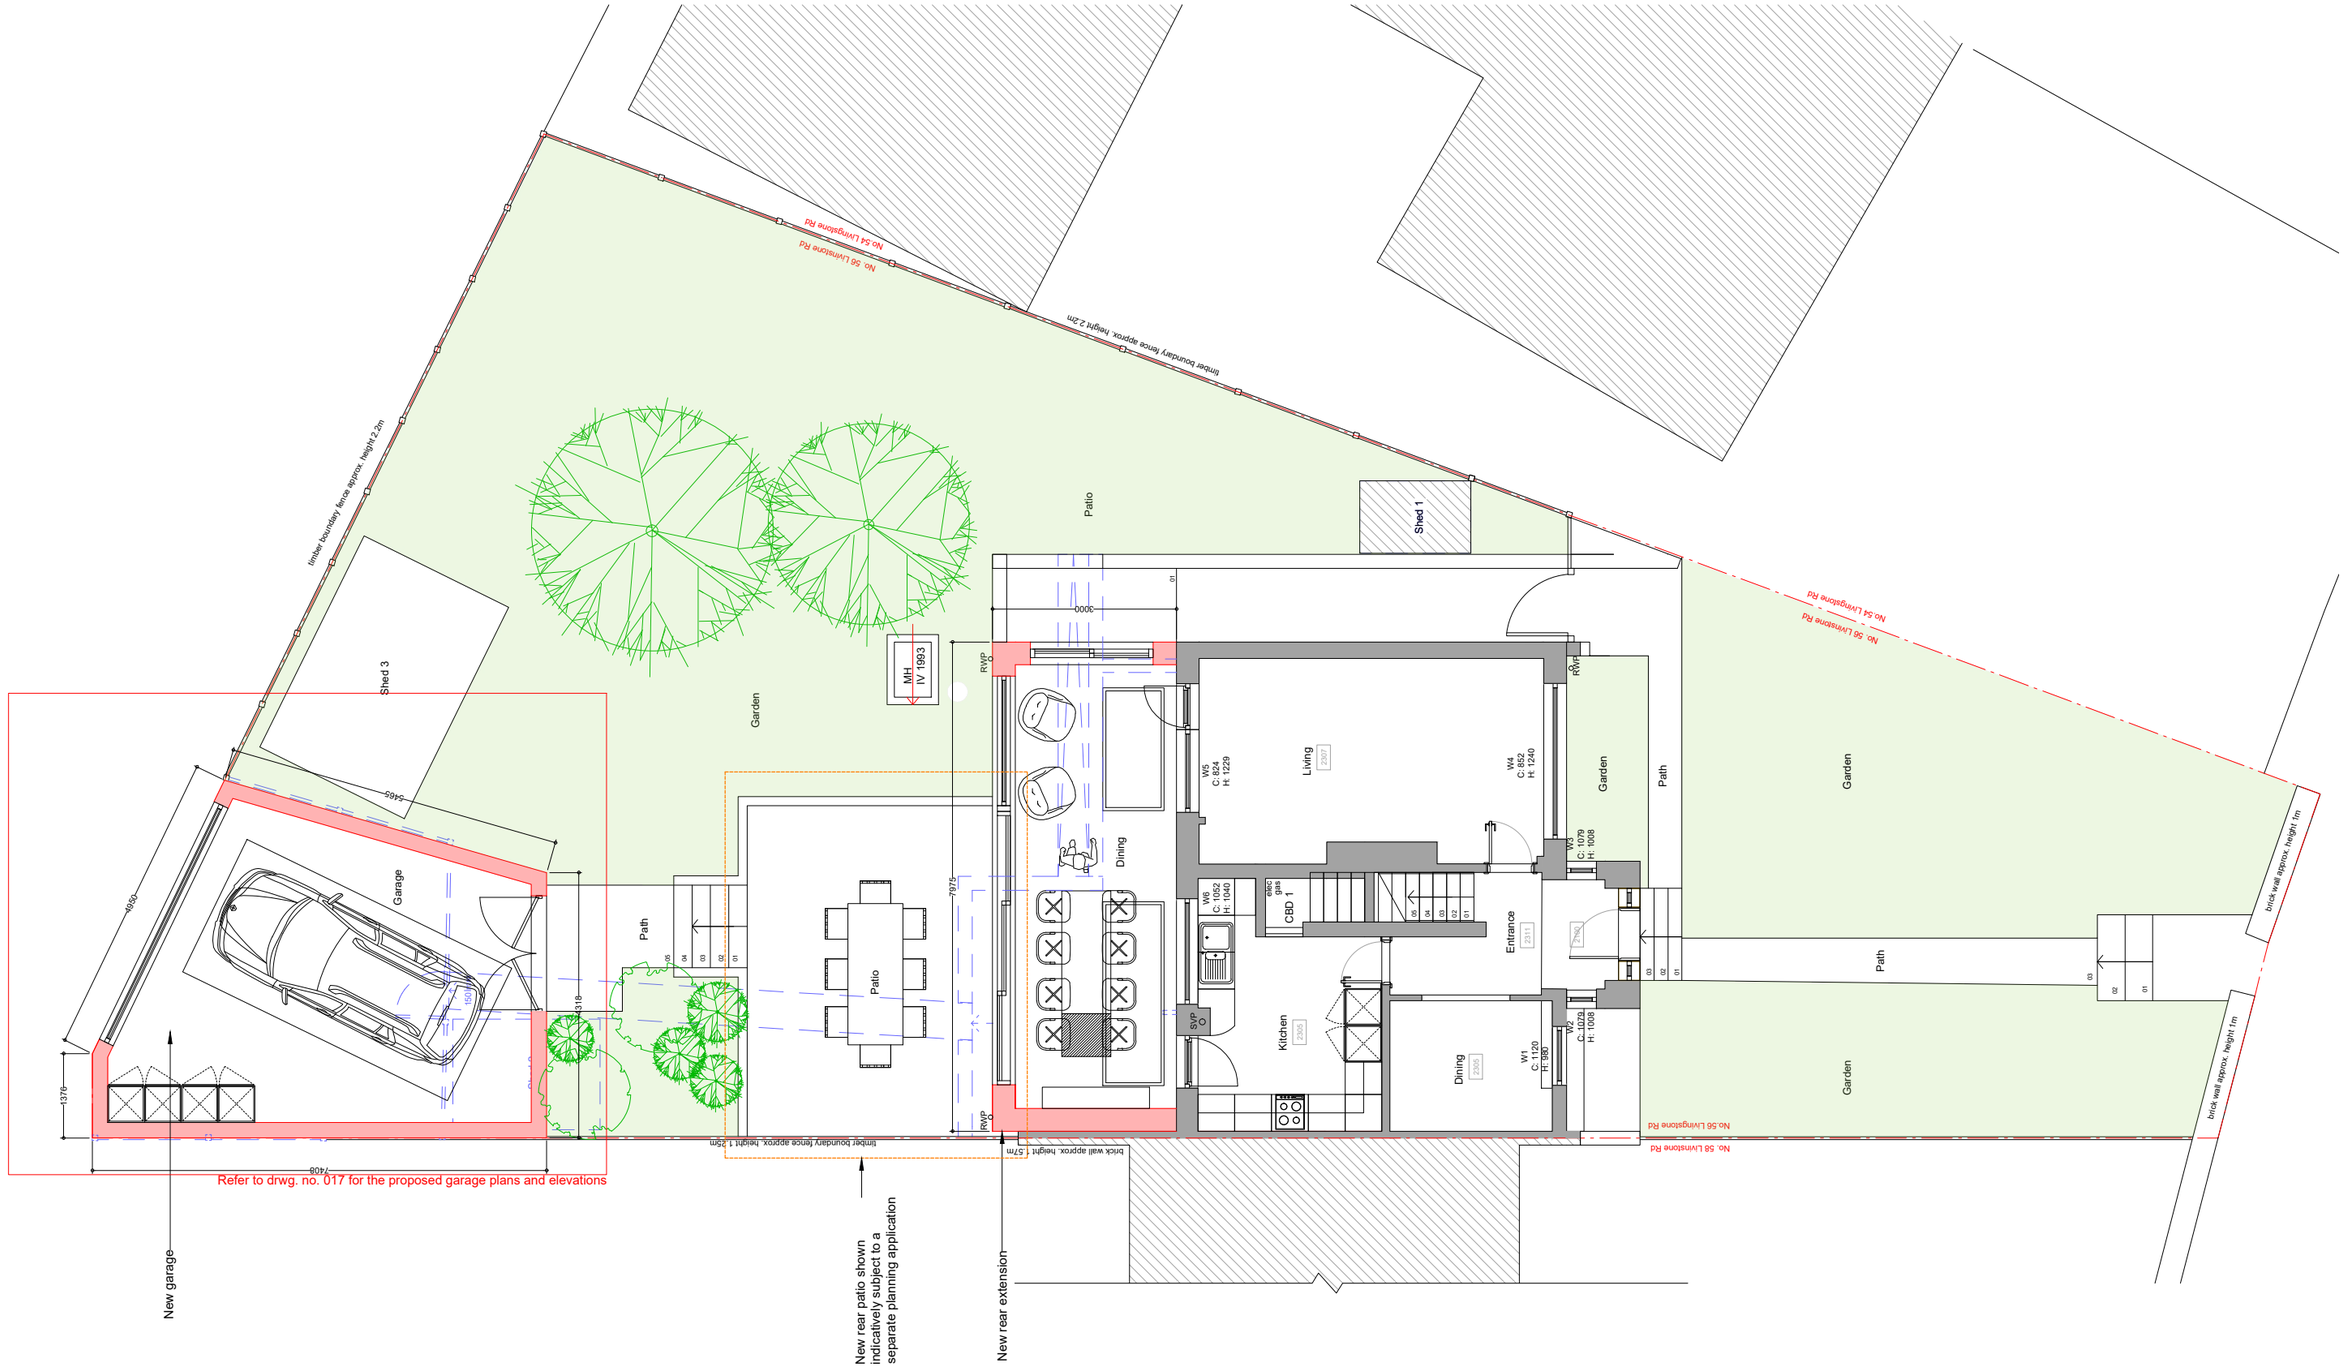


Existing retained

Existing to be removed

Proposed

Revisions:

- 14.08.23 FIRST ISSUE
- 19.08.23 - Rev. A - Revised drwgs issued to Client
- 30.08.23 - Rev. B - Revised drwgs issued to Client
- 05.09.23 - Rev. C - Scale bar revised
- 02.11.23 - Rev. D - Revised drawing issued to Client

Metres 0 1 2 3 4 5 6 7
Feet 0 10 20

NOTES:
- This drawing is for early stage design and planning applications only, and therefore should NOT be used for construction.

LOCATION 56 Livingstone Rd Gravesend DA12 5DZ	CLIENT Svetoslav Krastev		DRAWING TITLE Proposed Site Plan	DRAWING No 010 @ A3
	SCALE 1:100 @ A3	STATUS Proposed	CHECKED BY YS	REV D
JOB DESCRIPTION Ground floor rear extension and a new garage				