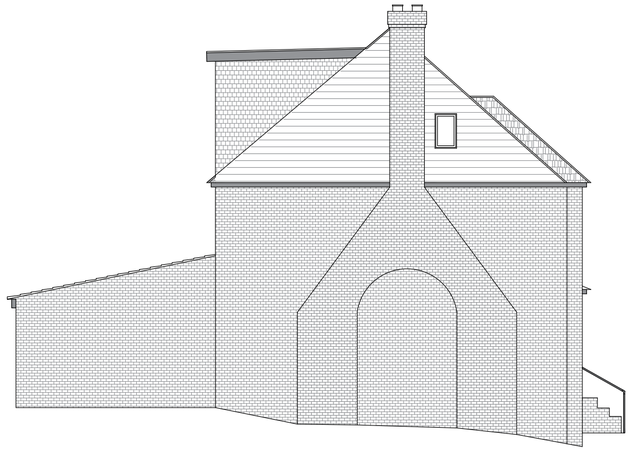

PROPOSED SIDE ELEVATION

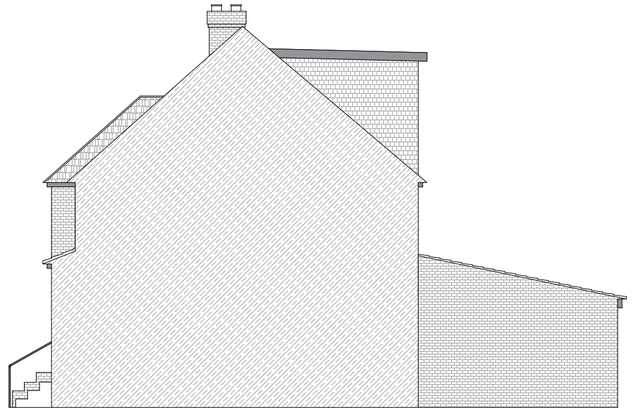

PROPOSED END ELEVATION

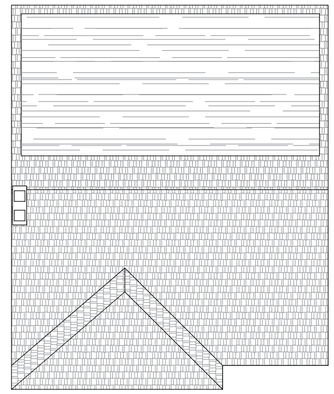

PROPOSED ROOF PLAN

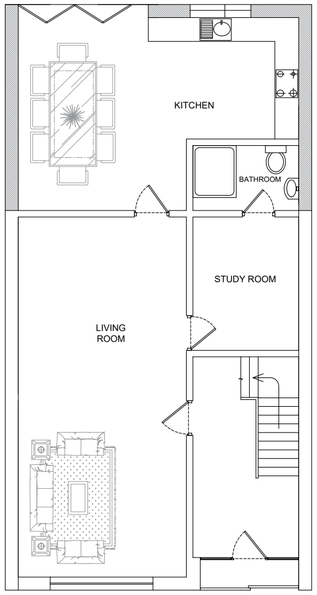

PROPOSED GROUND FLOOR PLAN

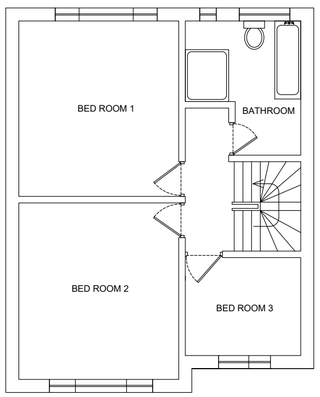

PROPOSED FIRST FLOOR PLAN

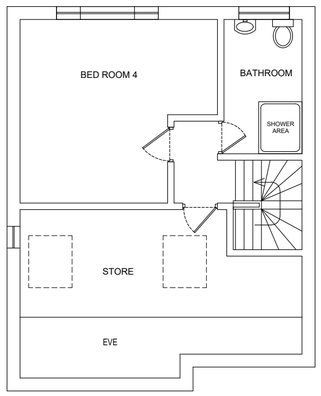

PROPOSED SECOND FLOOR / LOFT PLAN

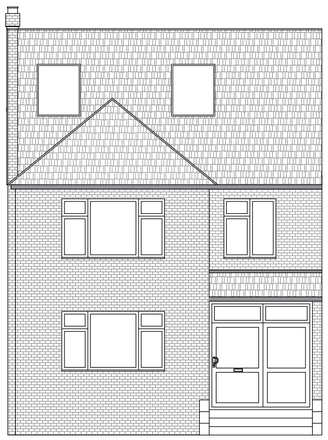

PROPOSED FRONT ELEVATION

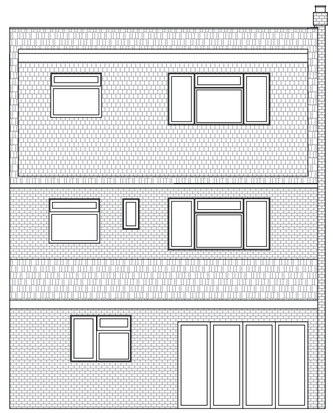

PROPOSED REAR ELEVATION

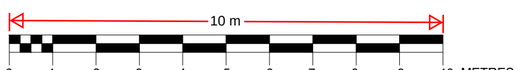

SCALE BAR 1:100

NOTES:

THIS DRAWING AND THE INFORMATION CONTAINED IS THE PROPERTY OF KOVIL CONSULTANCY LTD AND IS NOT TO BE COPIED OR PUBLISHED WITHOUT THEIR WRITTEN CONSENT.

1. THIS DRAWING IS TO BE READ IN CONJUNCTION WITH ALL OTHER ARCHITECTURAL PLANS, STRUCTURAL CALCULATIONS AND SPECIFICATIONS.

2. PRIOR TO COMMENCEMENT OF ANY WORK ON SITE, LOCAL AUTHORITIES APPROVAL MUST BE ACHIEVED.

3. ALL TEMPORARY WORK TO BE CLIENT / CONTRACTORS RESPONSIBILITY.

4. ALL WORKS TO BE CARRIED OUT IN ACCORDANCE WITH THE LATEST APPROPRIATE CODES OF PRACTICE.

5. VERIFY THE LOCATION AND THE DETAILS OF ALL THE SERVICES PRIOR TO ANY EXCAVATION WORK.

6. WHERE WORKS AFFECT A PARTY WALL OR INVOLVE EXCAVATIONS WITH IN 3m OF ADJOINING BUILDINGS, PARTY WALL AGREEMENT SHALL BE IN PLACE PRIOR TO COMMENCEMENT OF ANY WORKS.

7. TILL TECHNICAL APPROVAL HAS BEEN OBTAINED FROM THE RELEVANT TECHNICAL AUTHORITIES OR STATUTORY BODIES, IT SHOULD BE UNDERSTOOD THAT ALL DRAWINGS ARE ISSUED AS PRELIMINARY AND NOT FOR CONSTRUCTION.

Rev	Date	By	Chkd	Description

Client

385 VALLEY DRIVE, DA12 5DS

Job Title

PROPOSED ERECTION OF SINGLE STOREY REAR EXTENSION & LOFT CONVERSION

KOVIL CONSULTANCY

KOVIL CONSULTANCY
172, Blackfen Road,
Sidcup, Kent
DA15 8PT
Mob: 07507236300
sutha@kovilgroups.co.uk

Scale : 1:100 @ A2

Date : 27/09/2025

Drawing Title :

PROPOSED FLOOR PLANS & ELEVATIONS

Drawing No : 385- DA12 5DS - 00002

Rev. A04