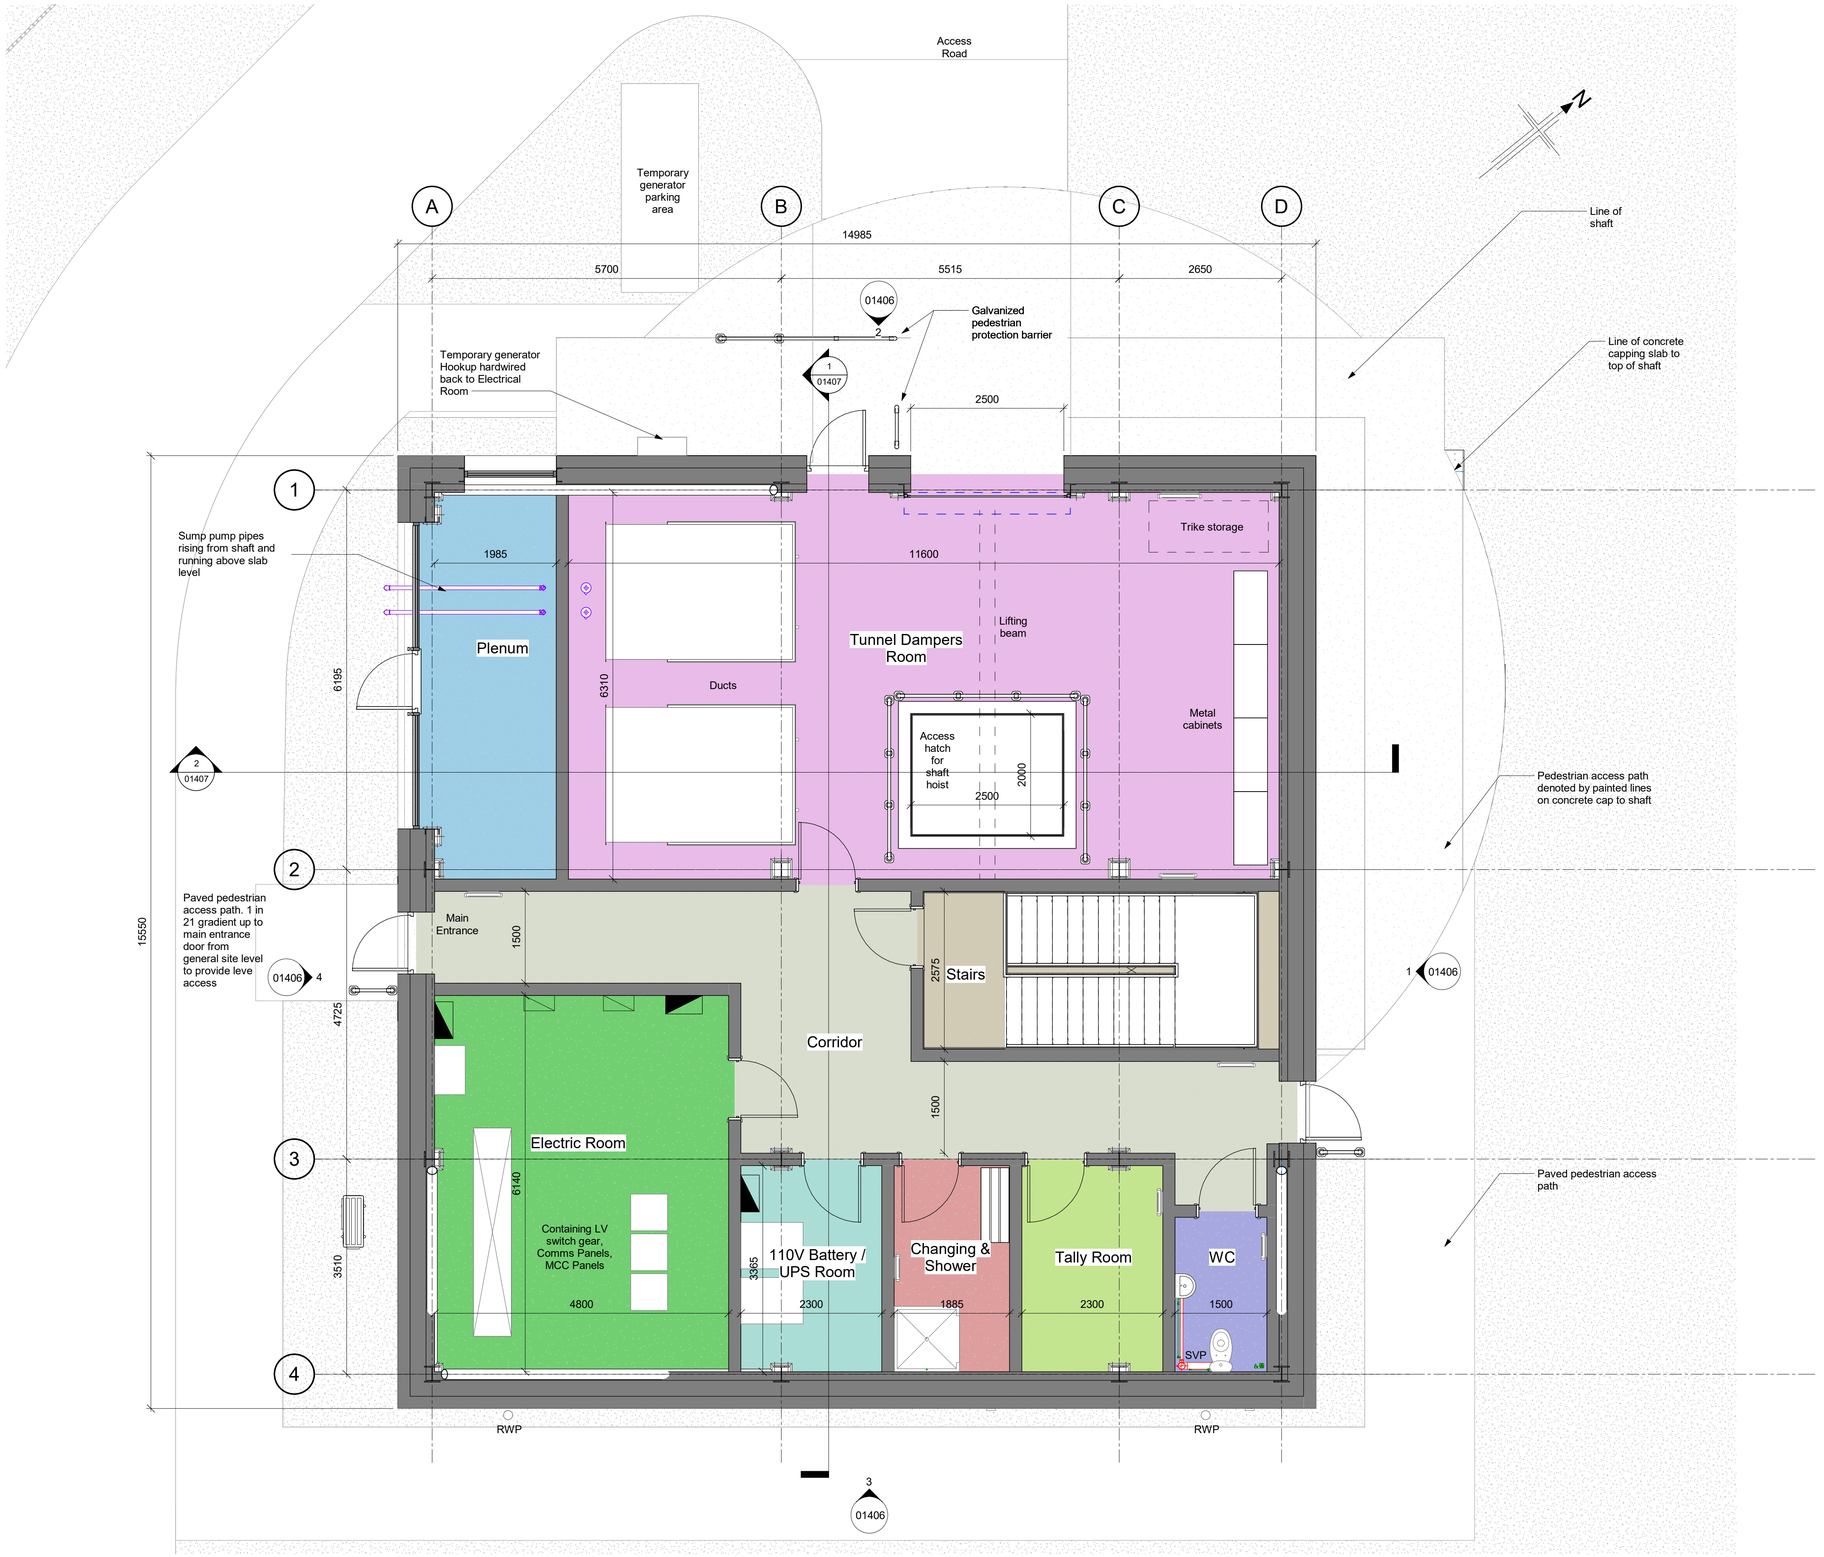


Ground Floor Plan (Scale 1/50)

NOTES

1. ALL DIMENSIONS IN MILLIMETERS UNLESS OTHERWISE STATED
2. ALL LEVELS ARE IN METERS ABOVE ORDANANCE DATUM (mAOD)
3. FOR GRAVESEND SHAFT SEE PDD-100116-LAY-123
4. SHAFT CENTRE POINT AT, East = 567427.615, North = 174094.990
5. ROAD AND FOOTPATH ALIGNMENTS SHOWN ARE INDICATIVE ONLY
6. SVP - SOIL & VENT PIPE
 RWP - RAINWATER PIPE
 UPS - UNINTERUPTED POWER SUPPLY

REFERENCE DRAWINGS

PDD-100116-LAY-106 - New Gravesend 400kV Cable Sealing End Compound HV Plant Plan Drawing

PDD-100116-LAY-102 - CSE Layout with cable termination arrangement (Gravesend site) (A784/A785)

PDD-100116-LAY-208 – GRAVESEND HEADHOUSE CONCEPT PROPOSAL

PDD-100116-LAY-123 – GRAVESEND SHAFT GENERAL ARRANGEMENT

By Room Name Legend

- 110V Battery / UPS Room
- Changing & Shower
- Corridor
- Electric Room
- Plenum
- Stairs
- Tally Room
- Tunnel Dampers Room
- WC

0 0.5 1 2.5 5 m

Scale 1: 50 @ A1 (1: 100 @ A3)

Rev	Description	Cre'd	Chk'd	App'd	Date
P03	Updated with structural and services information	RW	JK	NS	04/12/23
P02	Updated to comments received	RO	RW	JK	21/09/23
P01	Initial Issue	RO	RW	JK	07/09/23

nationalgrid

Master Scheme No:	Sub-Scheme No:	Site:
100116	-	NEW GRAVESEND CSEC

Scheme Name: TKRE GRAIN-TILBURY AND KINGSNORTH-TILBURY 400kV UPRATING

Document Title: Gravesend Headhouse - Planning - Proposed Ground Floor Plan

Created by:	Date:	Checked by:	Date:	Approved by:	Date:
RO	07/09/23	RW	07/09/23	JK	07/09/23

Development Eng:	Document Type:	Scale:	Format:	Sheet(s):	Rev:
BT	Drawingg	1 : 50	A1	1 of 1	P03

National Grid Document Number: PDD-100116-LAY-054

FEED Document Number: 30003364-BHK-XX-XX-DR-A-01403

© BakerHicks
This document is issued for the party which commissioned it and for specific purposes connected with the captioned project only. It should not be relied upon by any other party or used for any other purpose.
We accept no responsibility for the consequences of this document being relied upon by any other party, or being used for any other purpose, or containing any error or omission which is due to an error or omission in data supplied to use by other parties

© National Grid
Copyright not to be reproduced without written permission of the National Grid Electricity Transmission Plc

THIS IS A TP500 STAGE 4.3 DRAWING AND IS FOR DEVELOPMENT PURPOSES ONLY