
0 5m

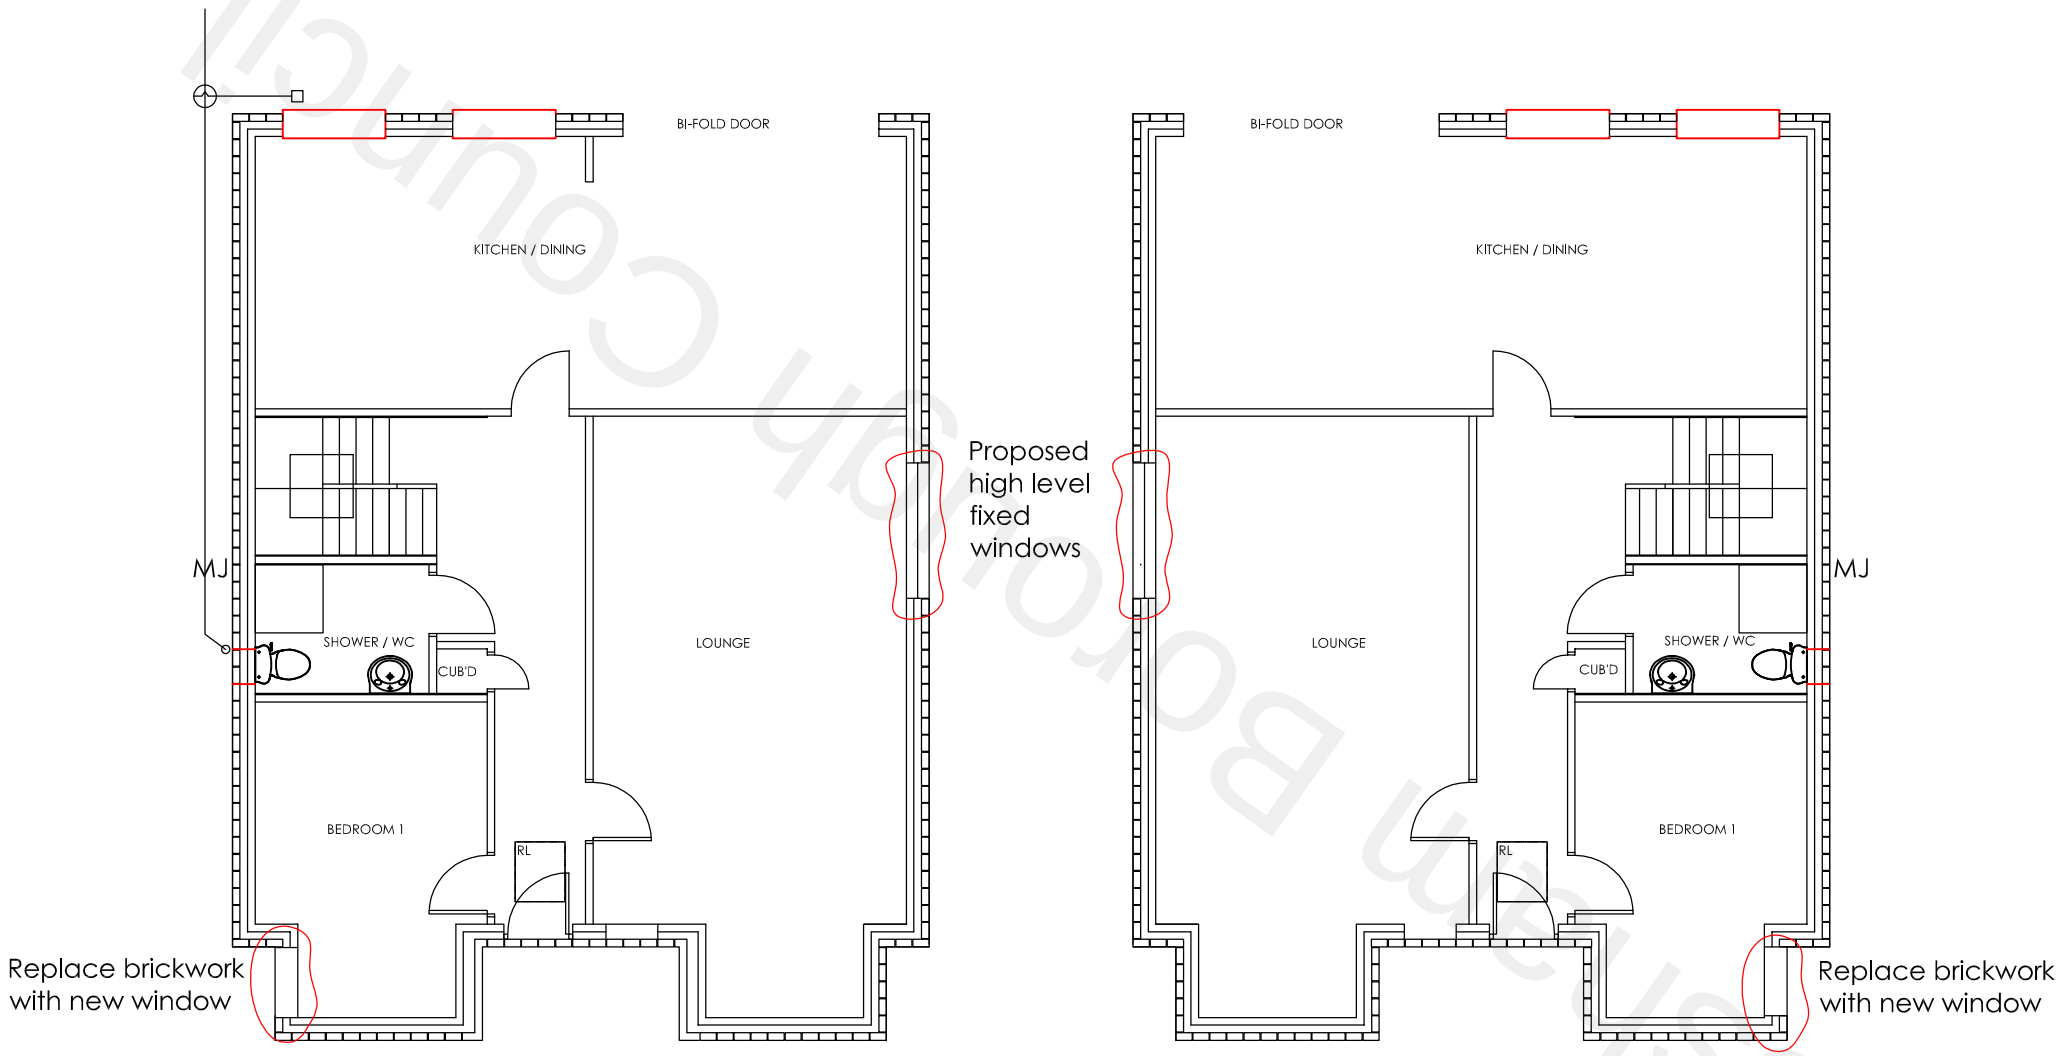

ground floor plan
Plot 1

ground floor plan
Plot 2

Gravesham Borough Council

Project

25 Coutts Avenue Shorne Gravesend Kent DA12 3HJ
Demolish Existing Dwelling and Build 2x 4 Bedroom Dwellings

Drawing Title

Proposed Ground Floor Plans

Rev	Description	Date
A	Add window to GF bedroom bay and high level window in the lounge between houses	Nov 22

H Channa
Picaroons Maidstone Road Platt Kent TN15 8LB
Tel: 07828277909 E-mail: hbchanna@tiscali.co.uk

Drawn	Date	Scale	Drawing No.
HC	June 2022	1:100	25CA/A3/04A