




EXISTING GROUND FLOOR GA




EXISTING FIRST FLOOR GA

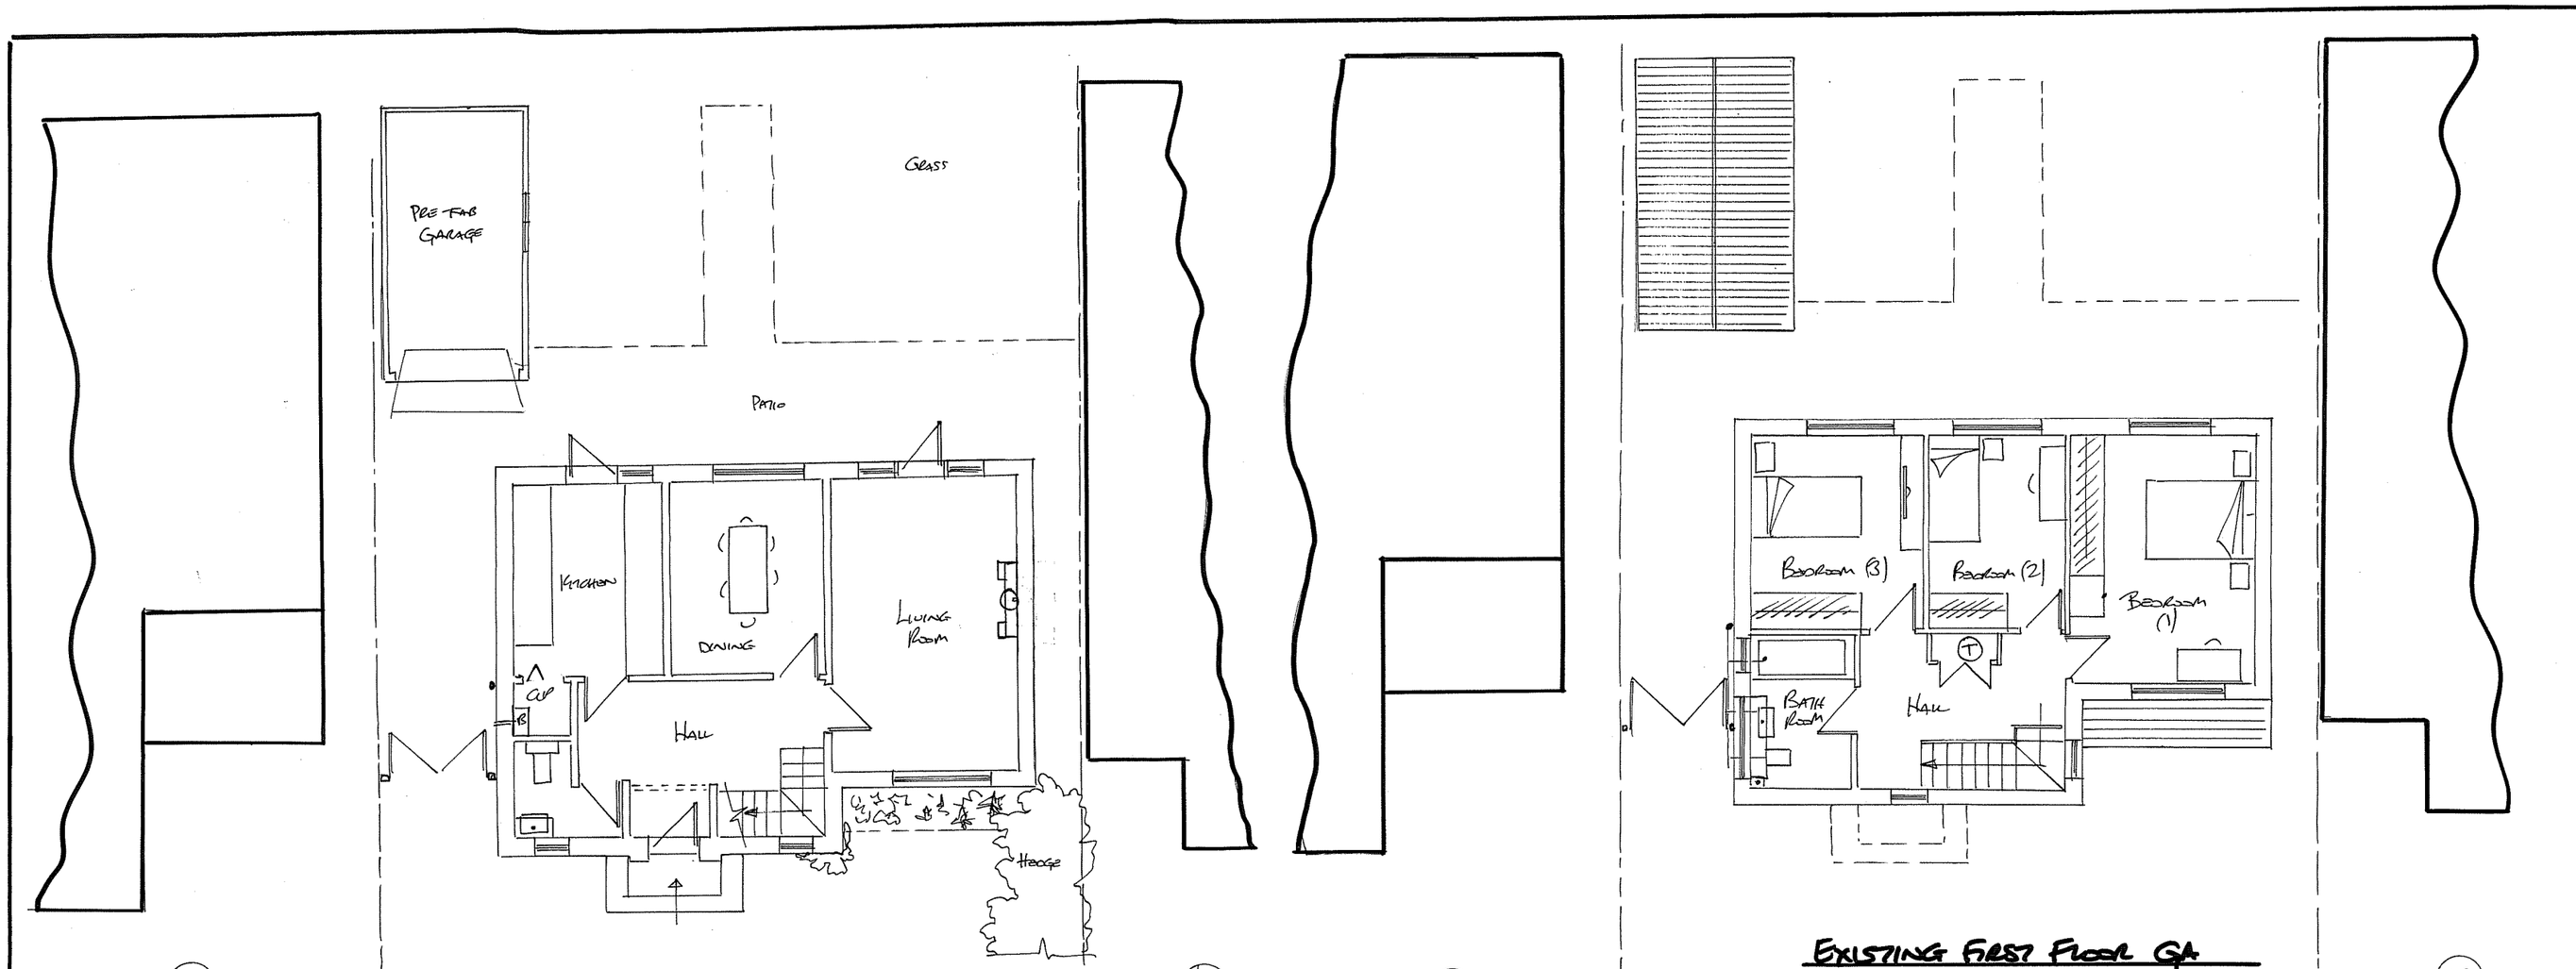


EXISTING FRONT ELEVATION

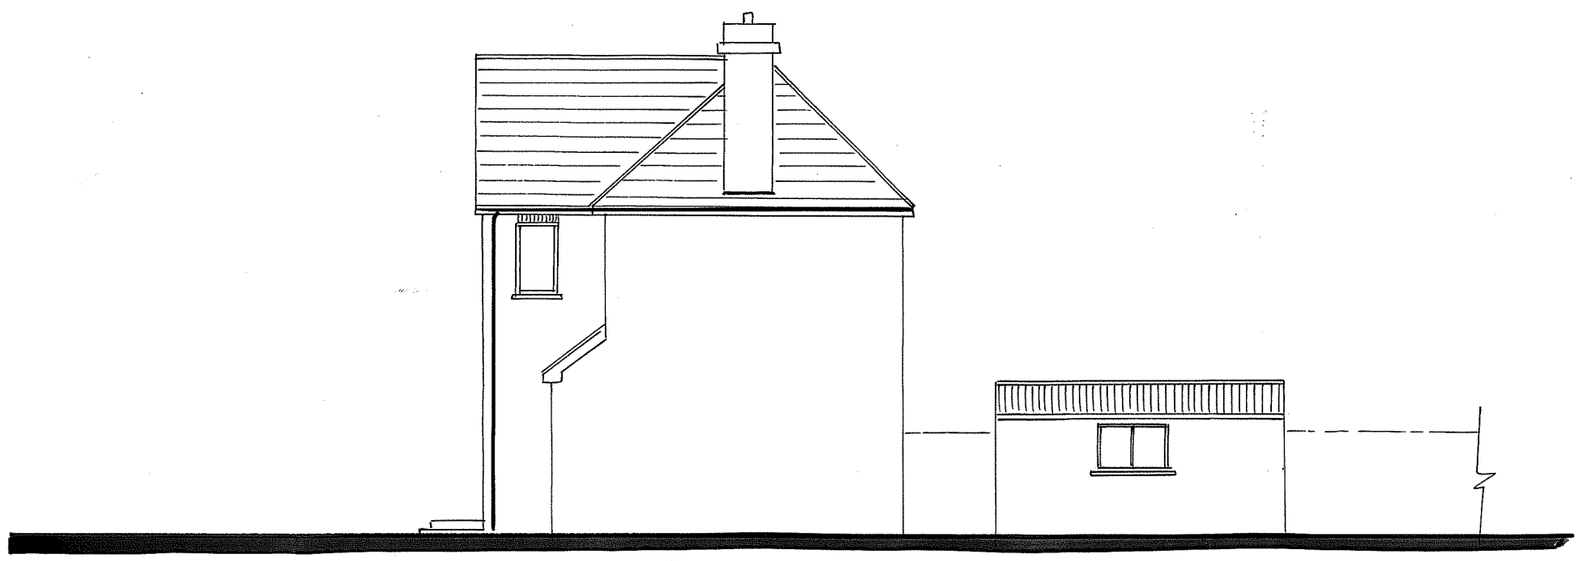


EXISTING SIDE ELEVATION

8 m
0 1 2 3 4 5 6 7 8
METRES



EXISTING REAR ELEVATION

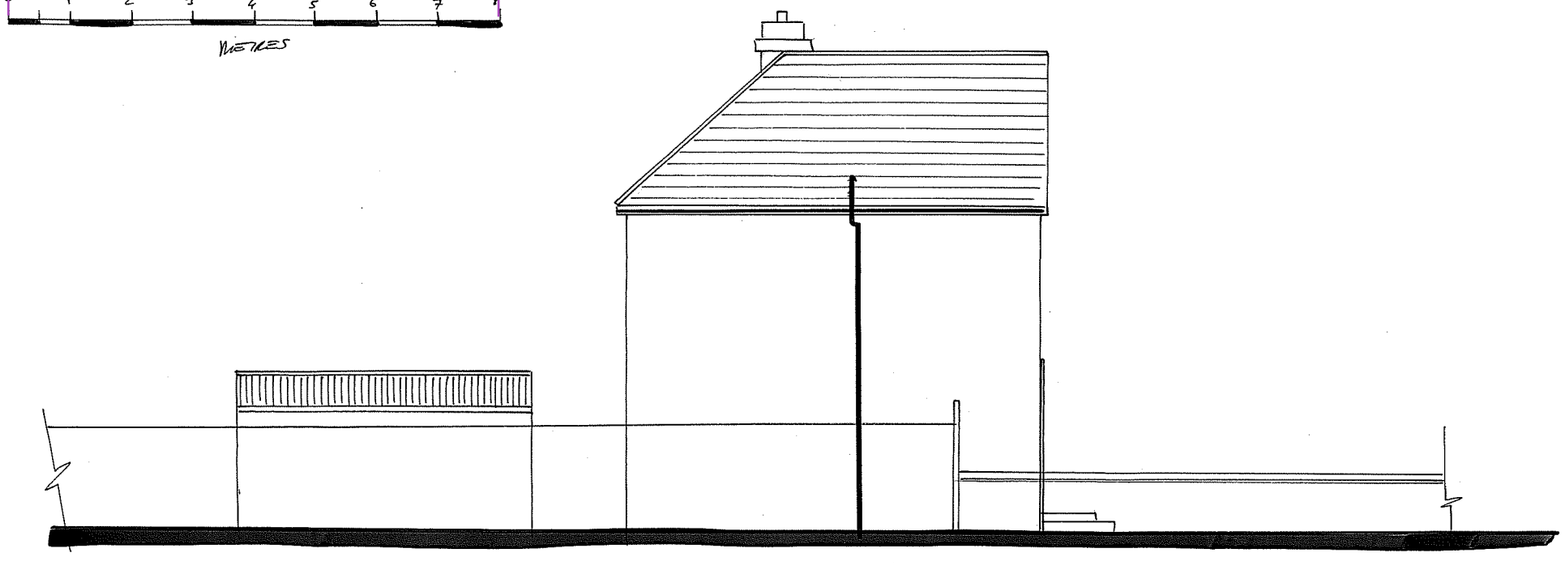

EXISTING SIDE ELEVATION

Ref 01-3763 Addn
Rev 0- DKM

Title
EXISTING ELEVATIONS
AND GA'S

Date DEC/2024

Scale 1:100 @ A2

Project
41 WINDSOR ROAD
GRAVESEND
KENT

Drawing DKM/8524/04 Rev 01