




EXISTING BLOCK PLAN scale 1:500



outline of proposed extension
shown hatched



PROPOSED BLOCK PLAN scale 1:500

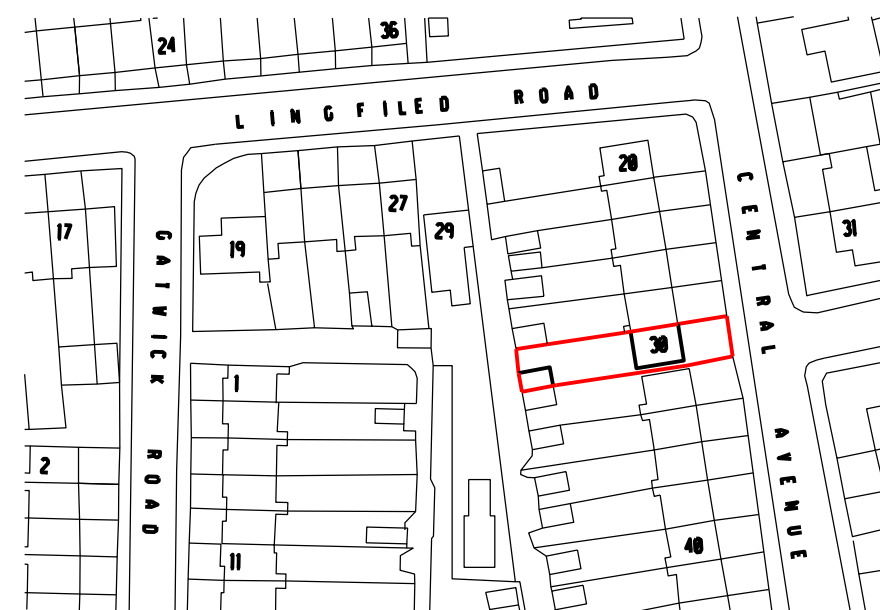

SITE LOCATION PLAN scale 1:1250



PLANNING APPLICATION

REVISION DATE

ARCHITECT
TA ARCHITECTS
 11 JOYDENS WOOD ROAD BEXLEY
 KENT DA5 2HS Tel 07905 130591
ta140256@googlemail.com

JOB
 PROPOSED GROUND FLOOR
 REAR EXTENSION
 AT 30 CENTRAL AVENUE
 GRAVESEND KENT DA12 5AD

DRAWING
 EXISTING SITE LOCATION AND
 PROPOSED BLOCK PLANS

SCALE
 1:500 & 1250 AT A3 DATE
 JAN 2022

DRAWING NO.
 JB/01