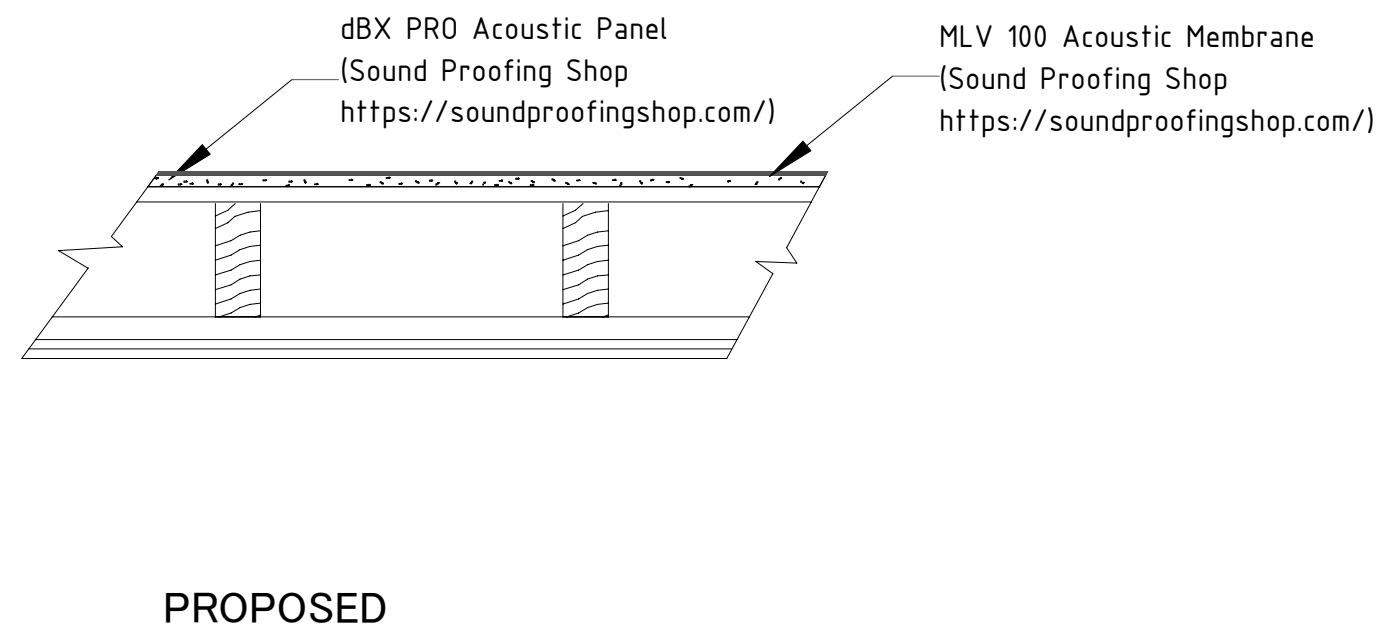
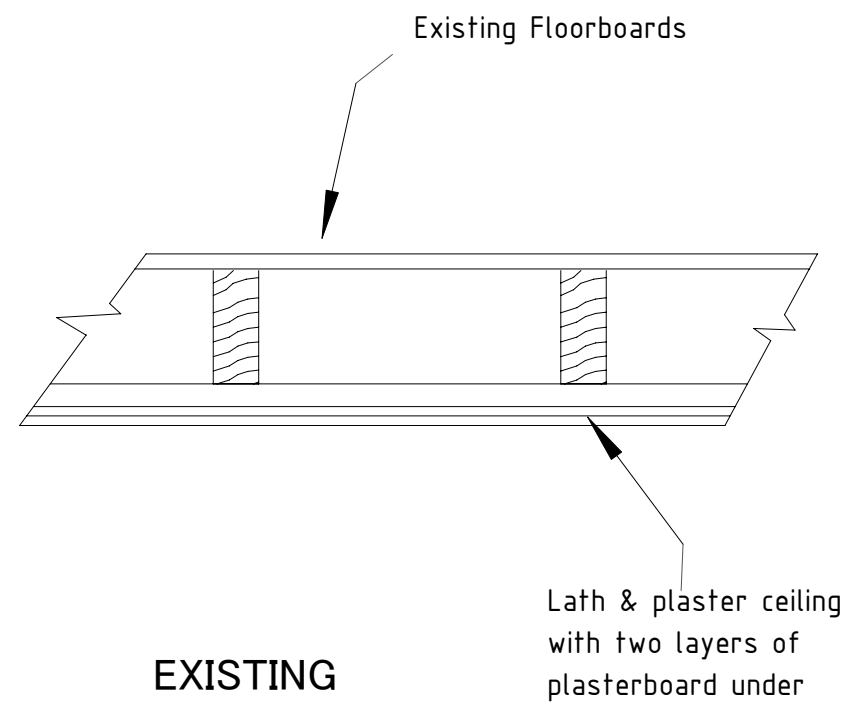


FIRST FLOOR EXAMPLE

196 & 197 PARROCK STREET
DETAIL TO SOUND
INSULATION BETWEEN FLOORS

Scale 1:10 @ A3
Drawing Number PSH 020 Revision B Date 18/06/2024
Rev A Insulation Details Changed