

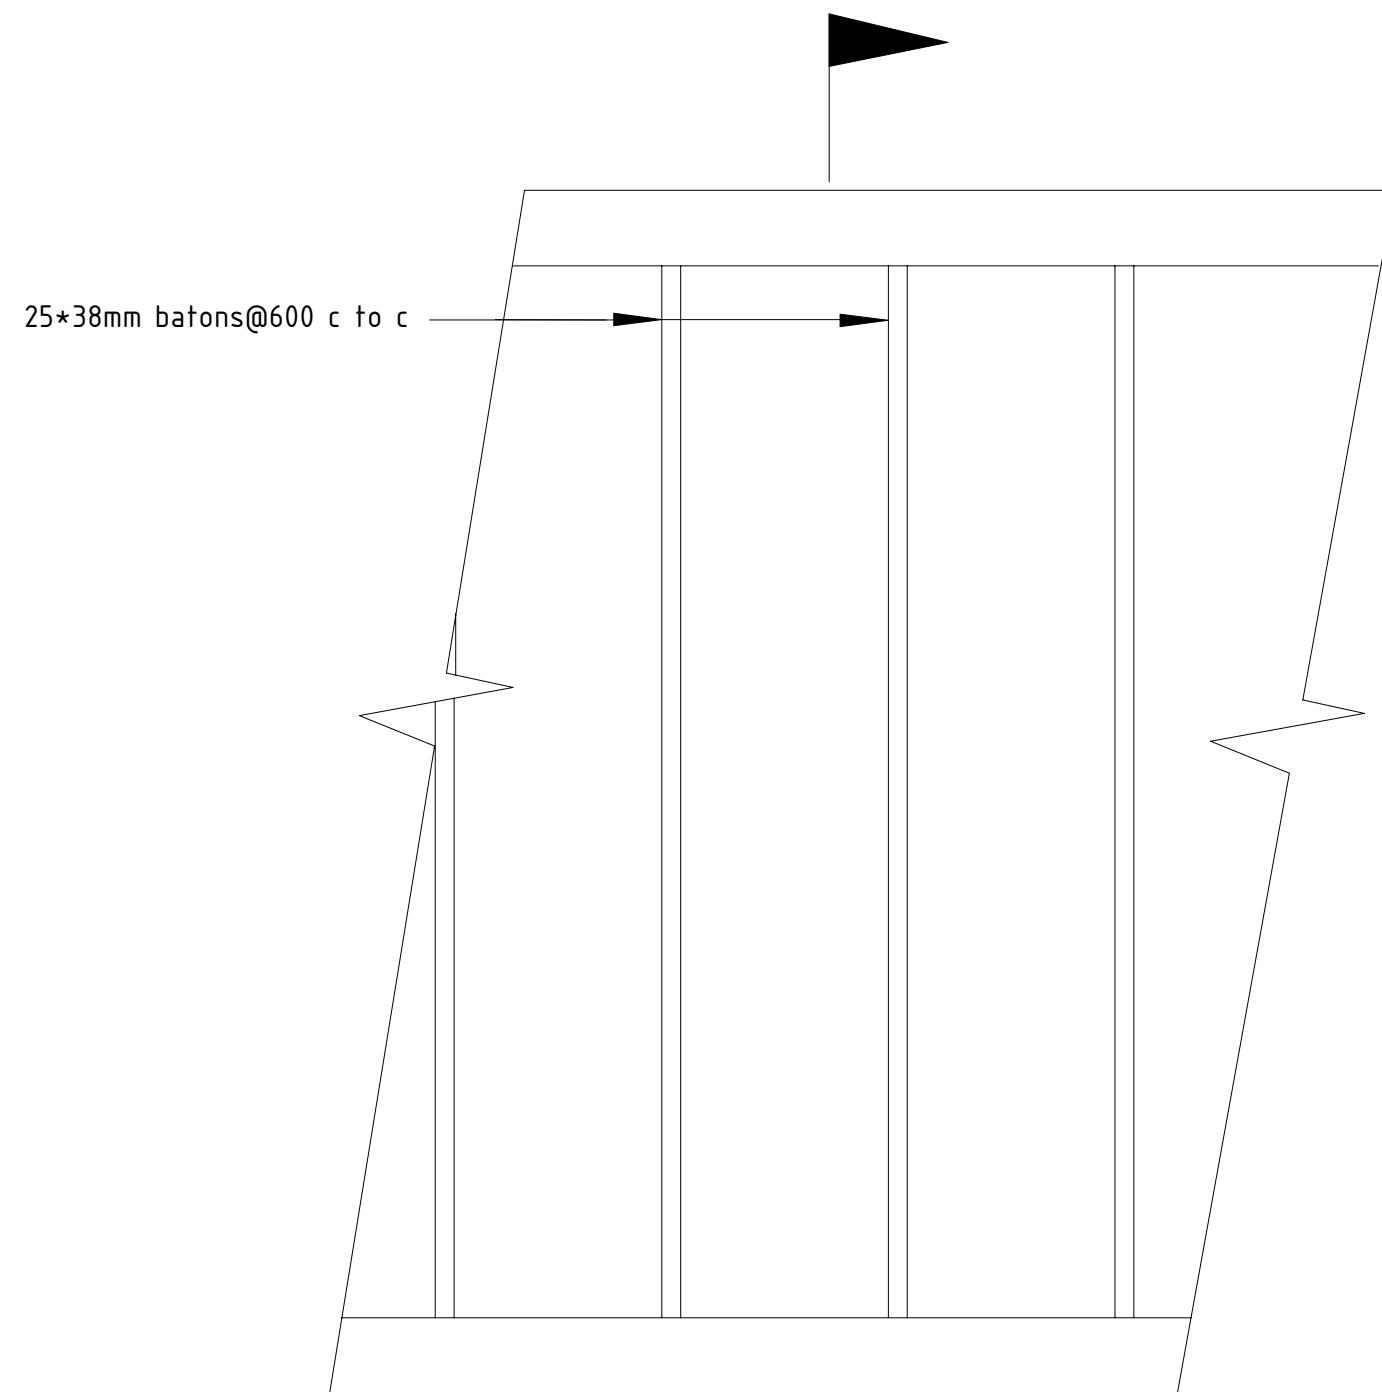


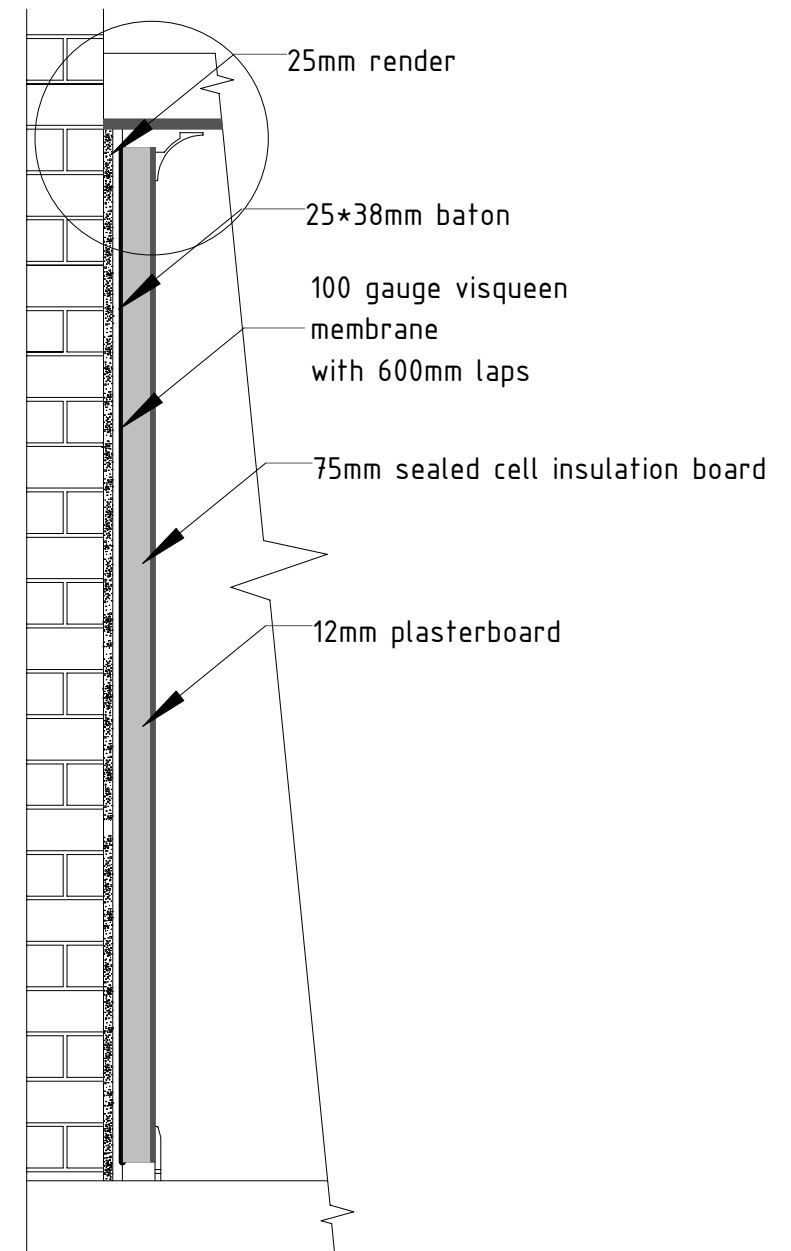

ELEVATION OF BATONS

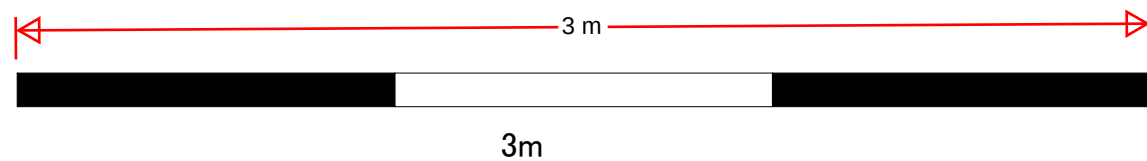

SECTION

196 & 197 PARROCK STREET
BASEMENT WALL INSULATION
ELEVATION & SECTION

Scale 1:20 @ A3
Drawing Number PSH 022
Revision A
Date 25/09/24
Rev A Vapour Barrier Added