





THERE ARE NO EXISTING
CORNICES ON THIS FLOOR

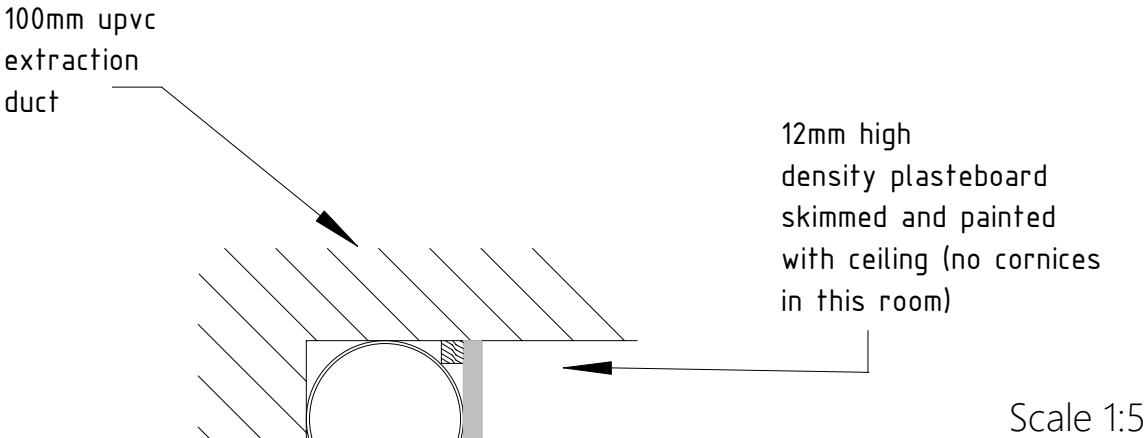

DETAIL OF VERTICAL SECTION
THROUGH DUCT SHOWING
PLASTER ENCASEMENT

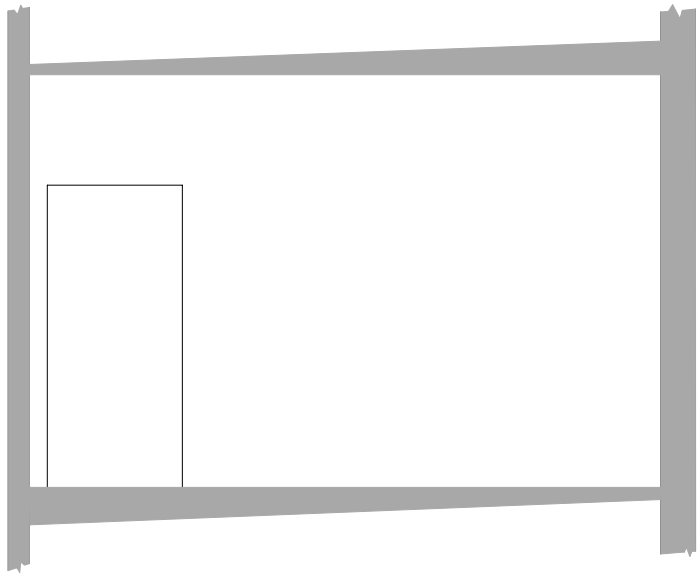

EXISTING

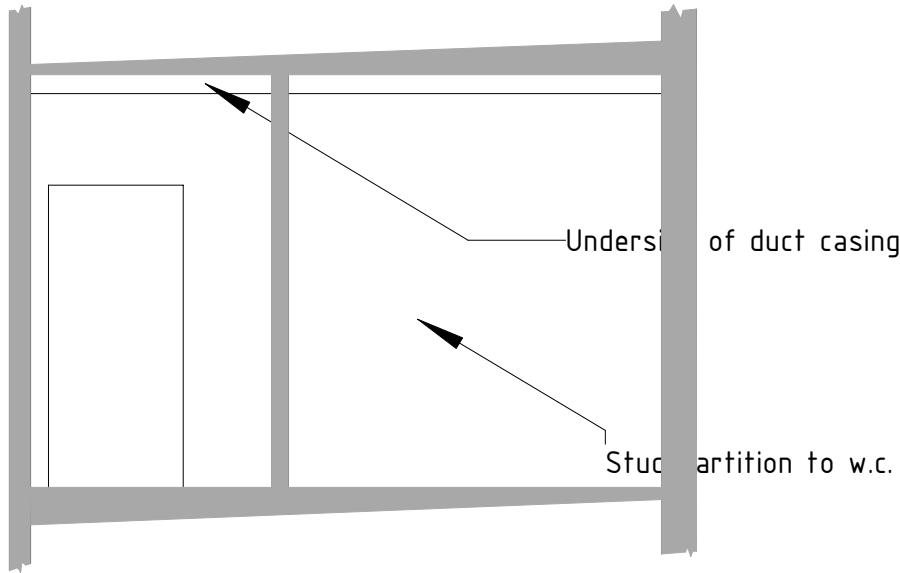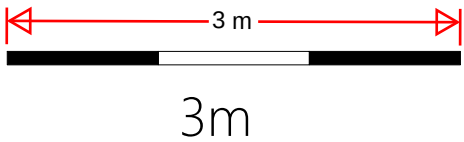

PROPOSED

196 & 197 PARROCK STREET
ELEVATION OF EXTRACTION
DUCTS IN FIRST FLOOR

Scale 1:50 @ A3
Drawing Number PSH 089
Revision 0
Date 31/05/2024