



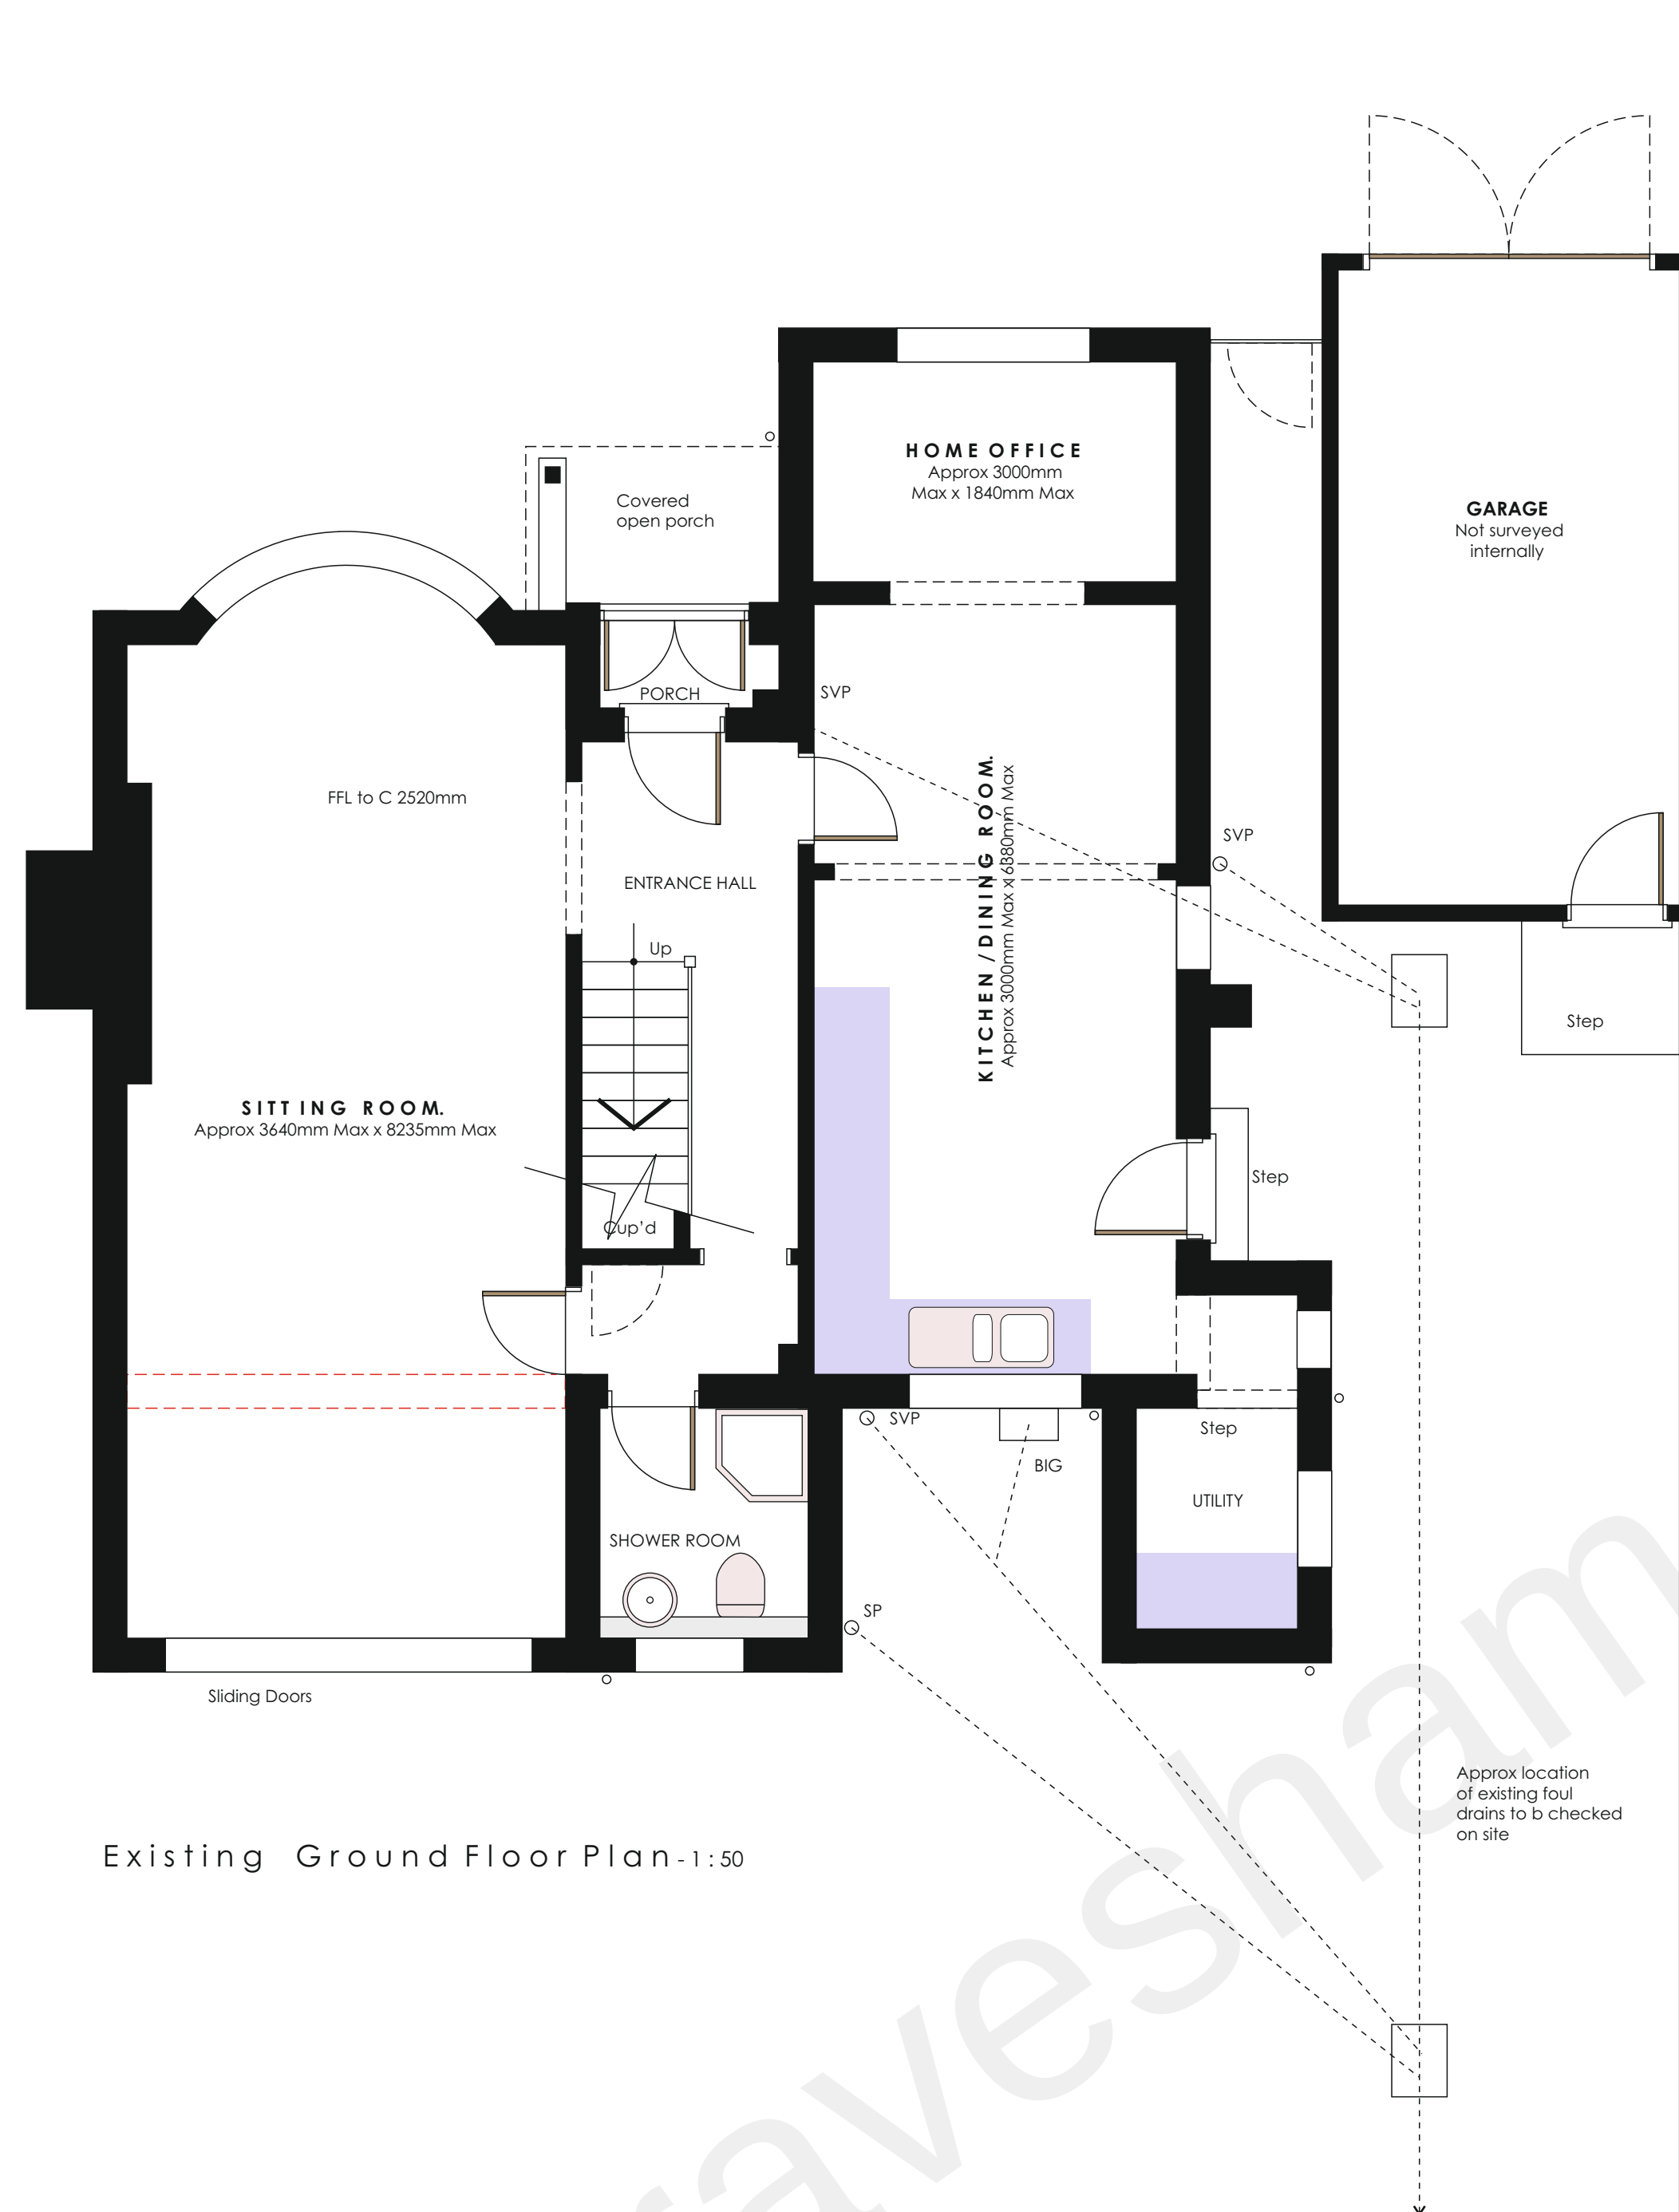

Existing Ground Floor Plan-1:50

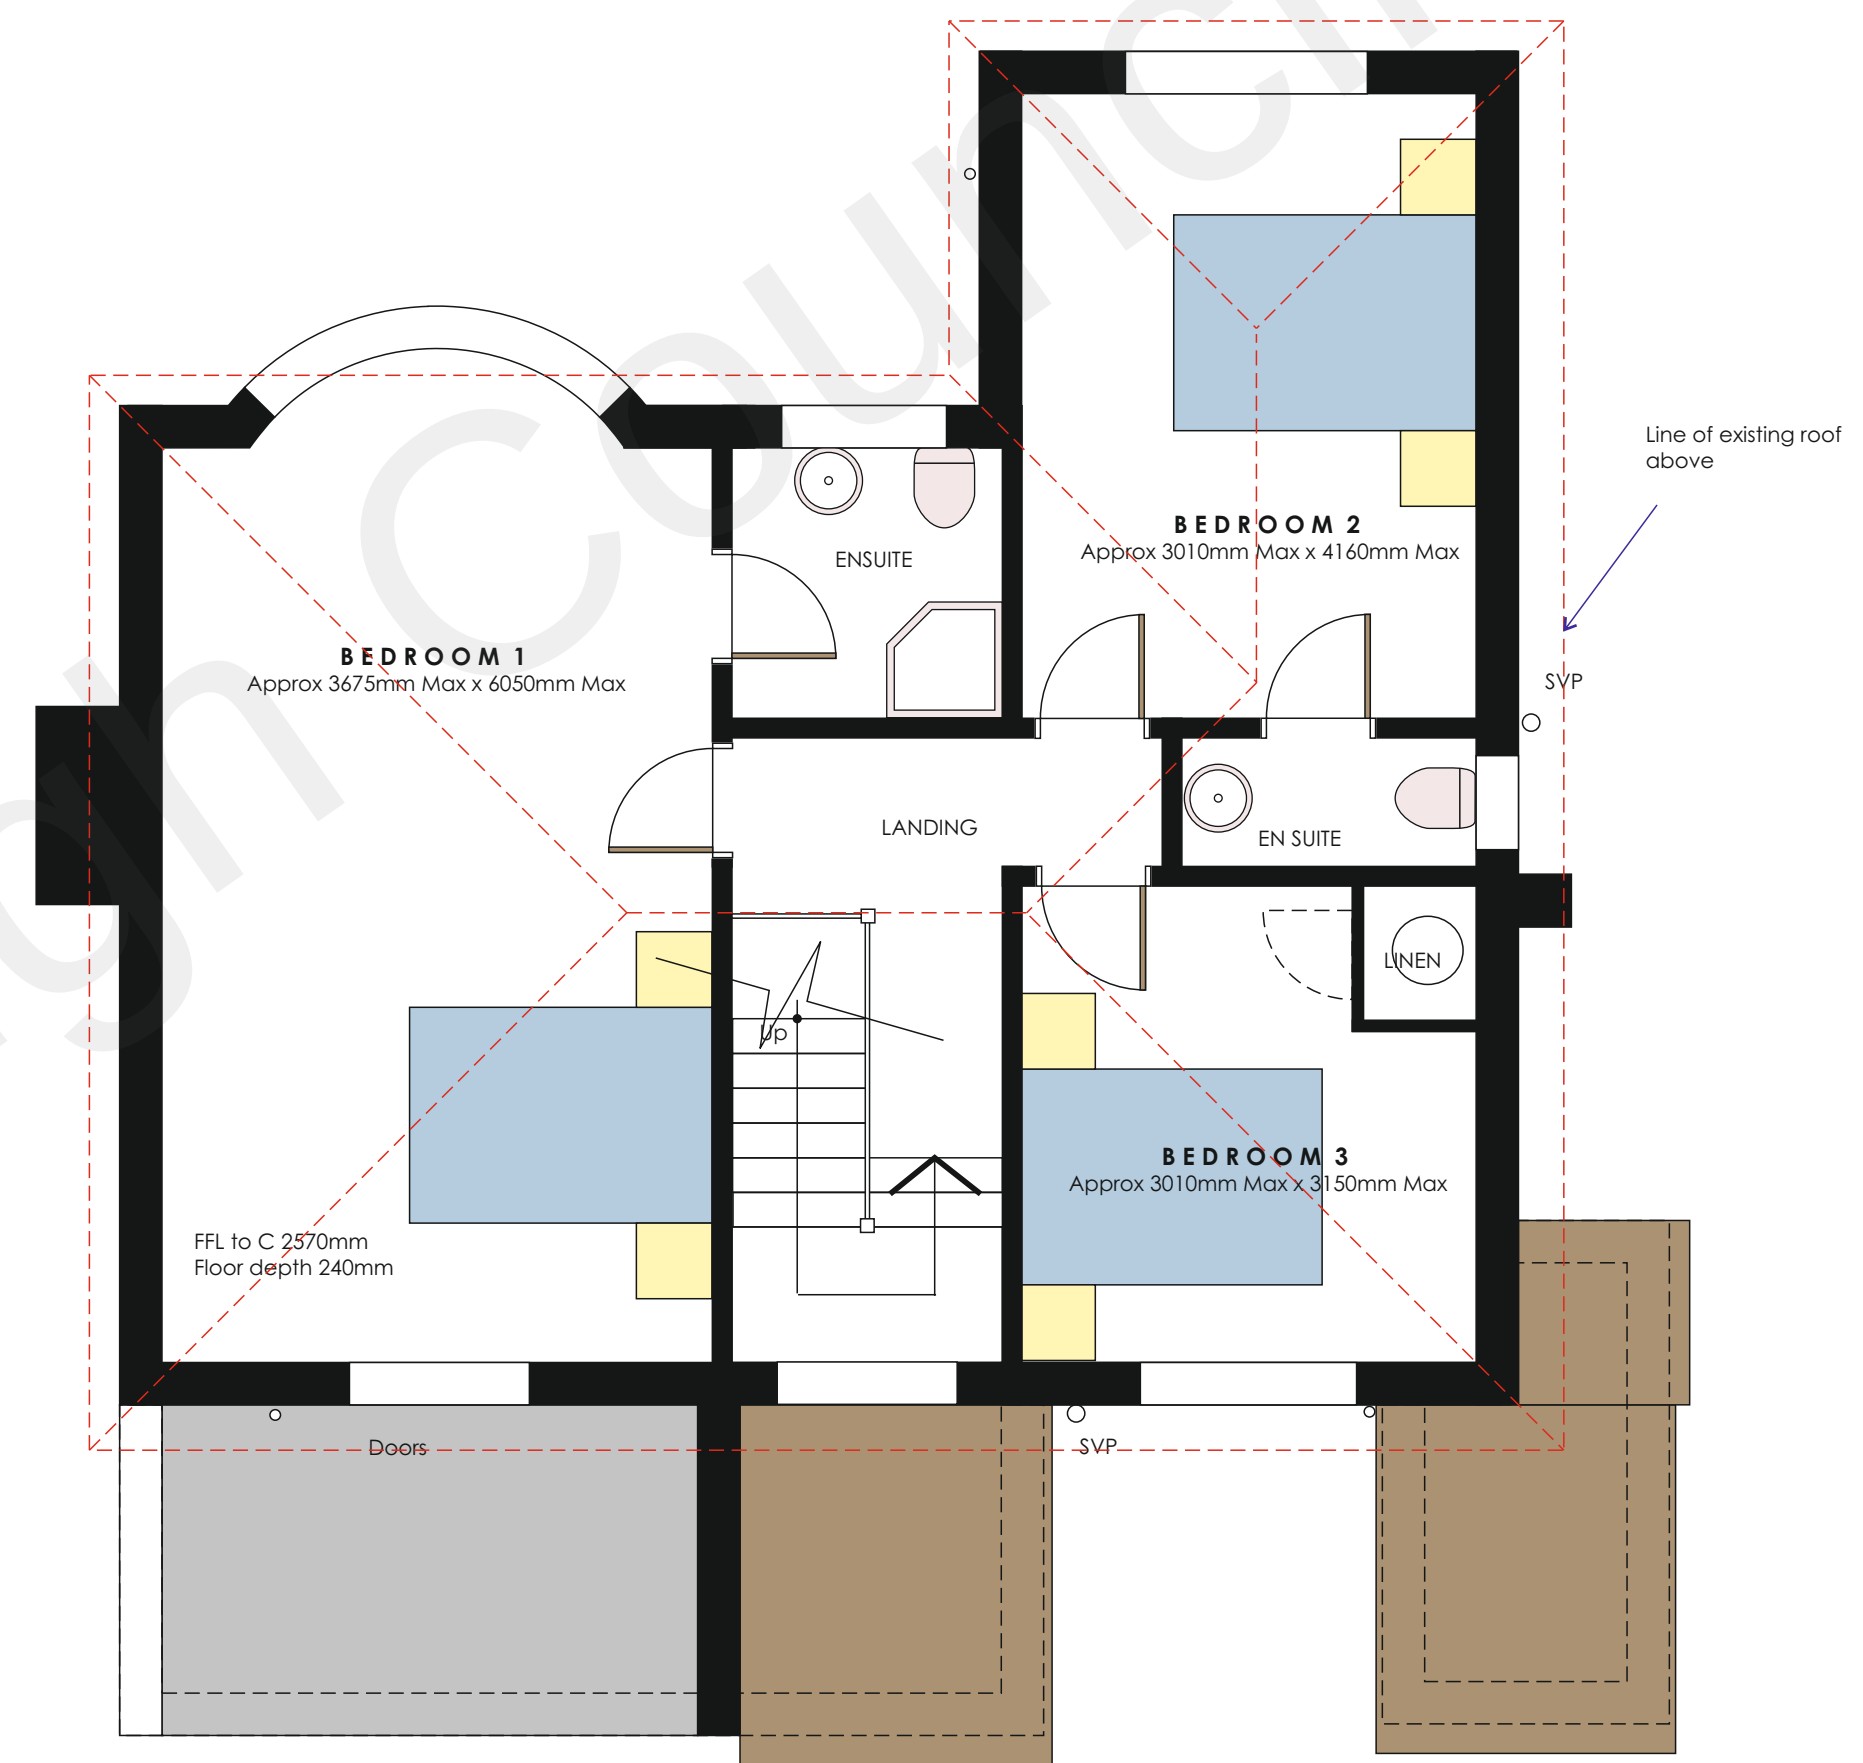

Existing First Floor Plan-1:50



SCALES (BAT)		1:50	DRAWN	RFW
DATE March 2021				
Existing Floor Plans				

PROJECT

Proposed Extensions
The Orchards 23 Welling Street
Gravesend Kent DA11 7NJ
for: Mr and Mrs S Shergill

WARD + ASSOCIATES 

THE HOO WROTHAM ROAD
MEOPHAM GRAVESEND KENT DA13 0HP

T: 01474 814196 M: 07771 863940
E: admin@wardassociates.co.uk W: www.wardassociates.co.uk
Skype User Name: [rogerwardassociates](#)

1121.WD.01