



No.	Date	Rev. by	Description
P01	29.09.2025	MA	Preliminary Issue
T01	29.10.2025	HE	Coordinated with Structures & Civils
T02	10.11.2025	LP	Coordinated with latest site levels
			substructure detail references,
			window & door references added
C01	16.12.2025	LP	Superstructure Construction Issue
C02	13.03.2026	LP	Doors & windows updated to client markup received 13.03.26
C03	27.04.2026	LP	Swift box added and set out. Material key updated to include note for coloured mortar & patio doors
C04	27.05.2026	HE	updates to client markup
C05	15.05.2026	LP	External electric box shown as per client email 21/05/2026. See revision cloud.
C06	18.06.2026	HE	Detail reference added for applicable windows. See revision cloud
			Incoming service routes updated to M&E layout. See revision cloud.

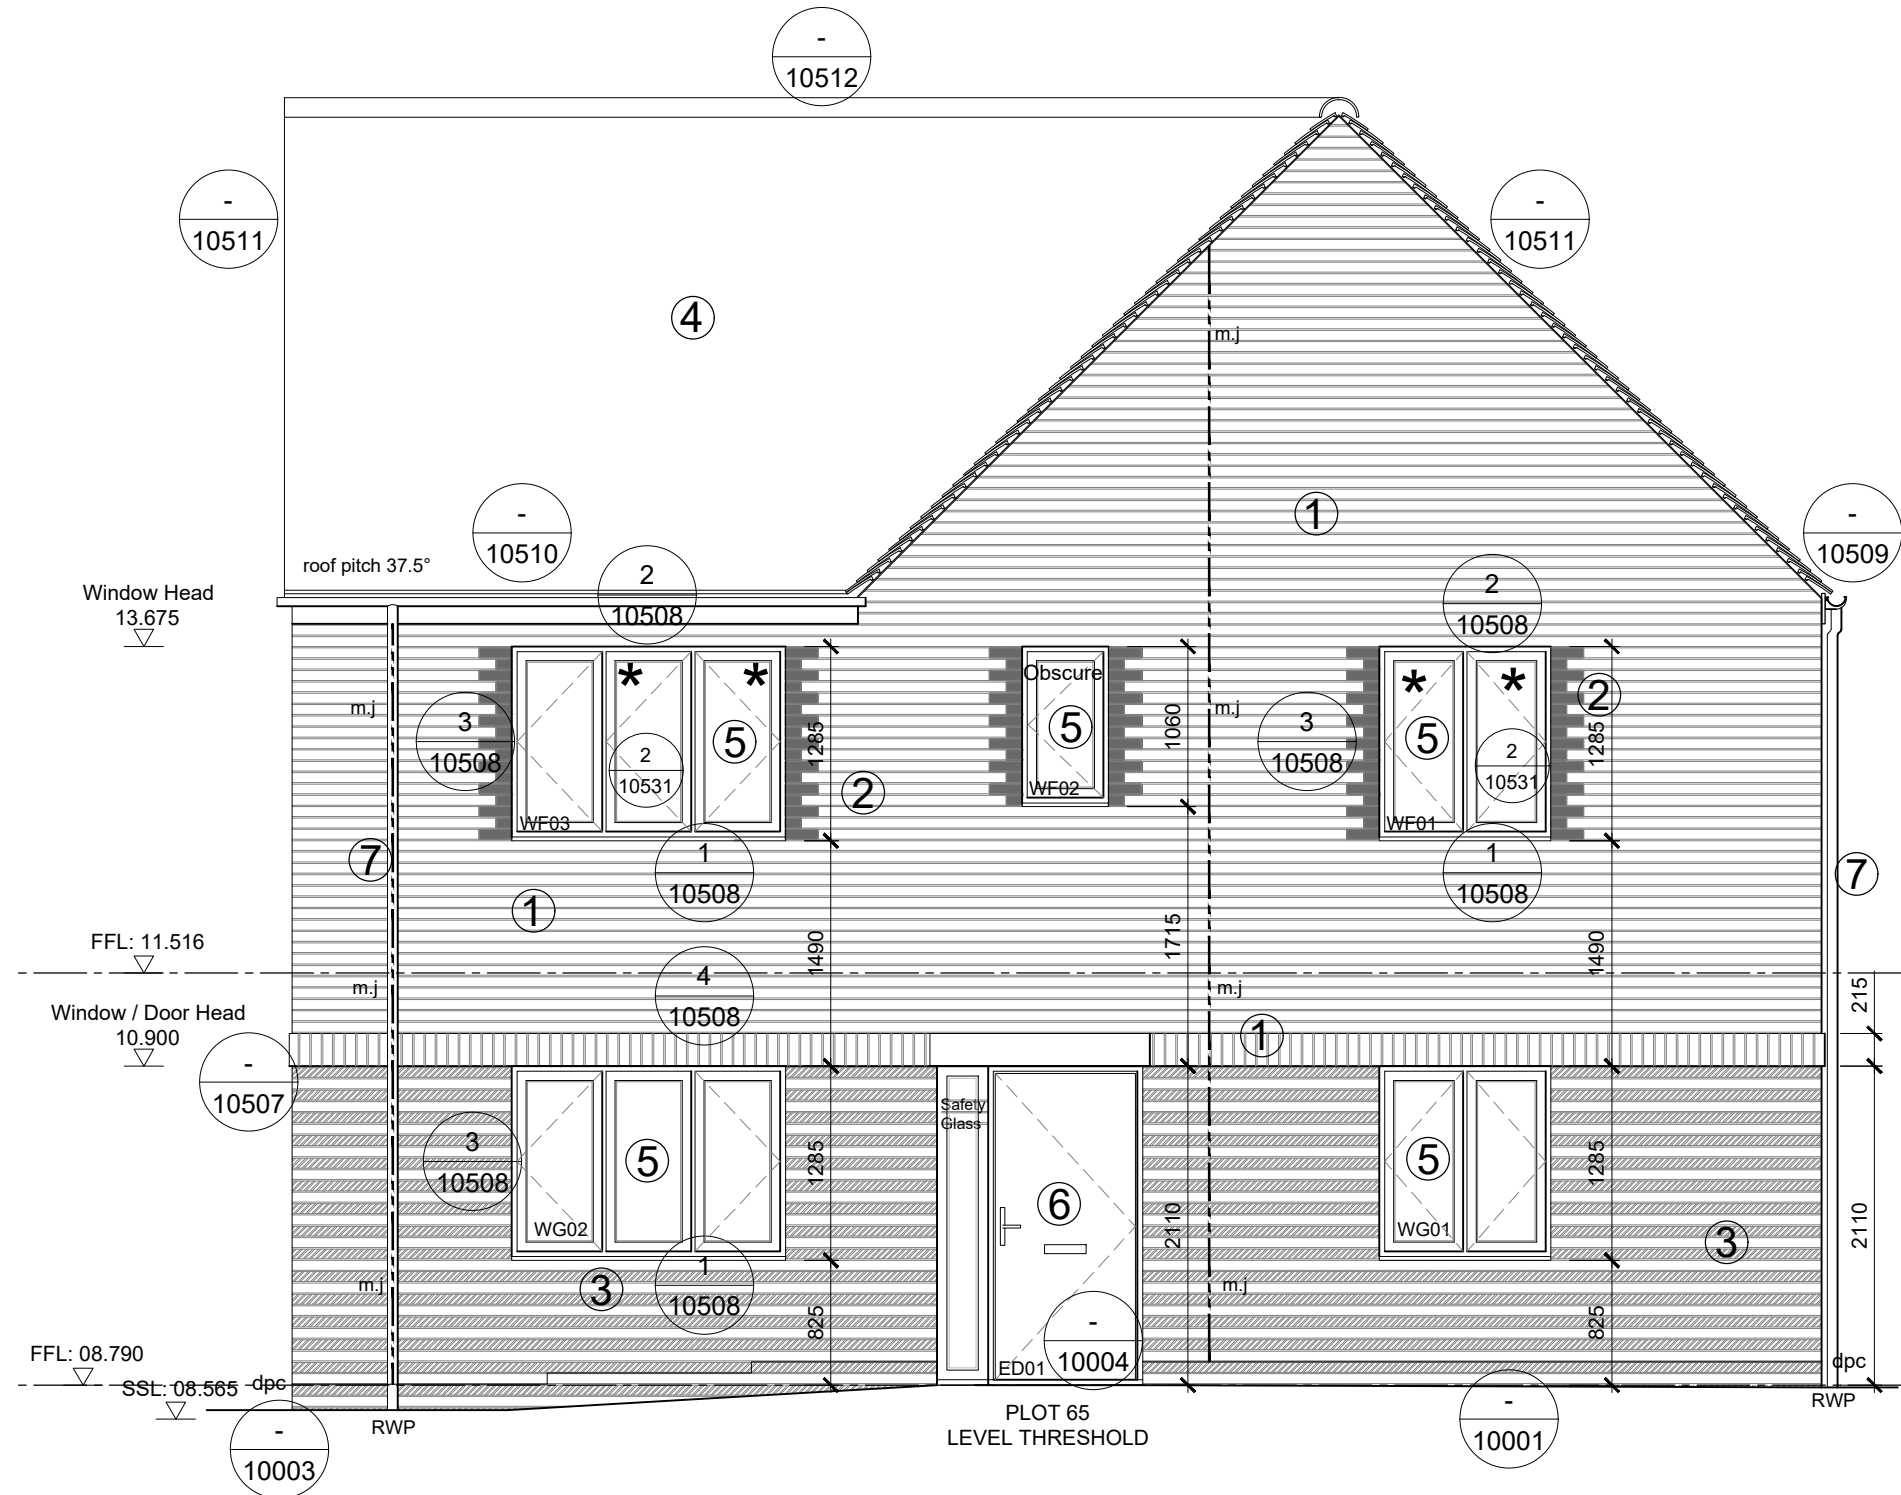


FRONT ELEVATION

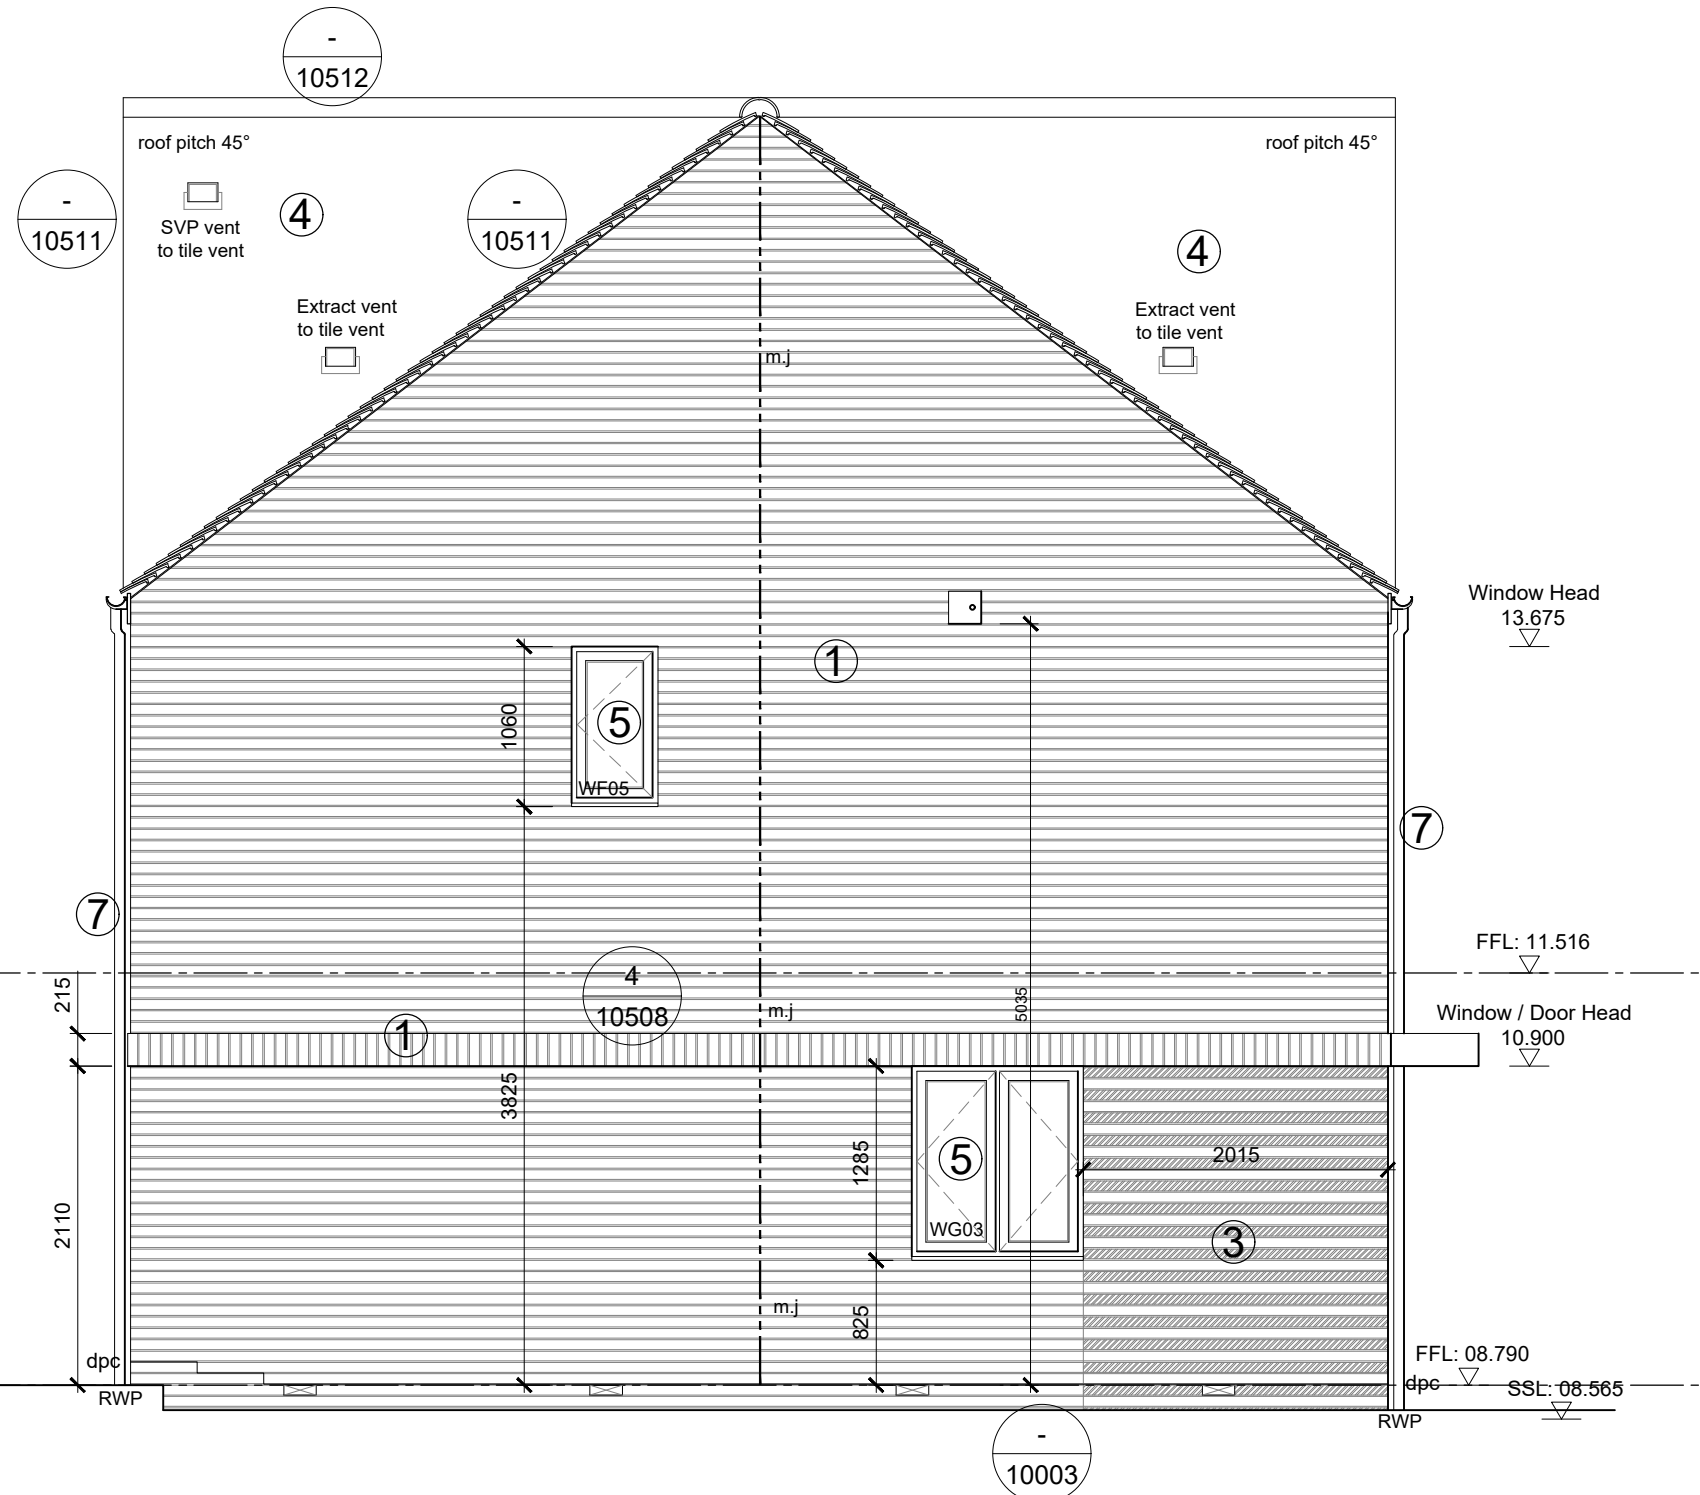

SIDE ELEVATION



REAR ELEVATION

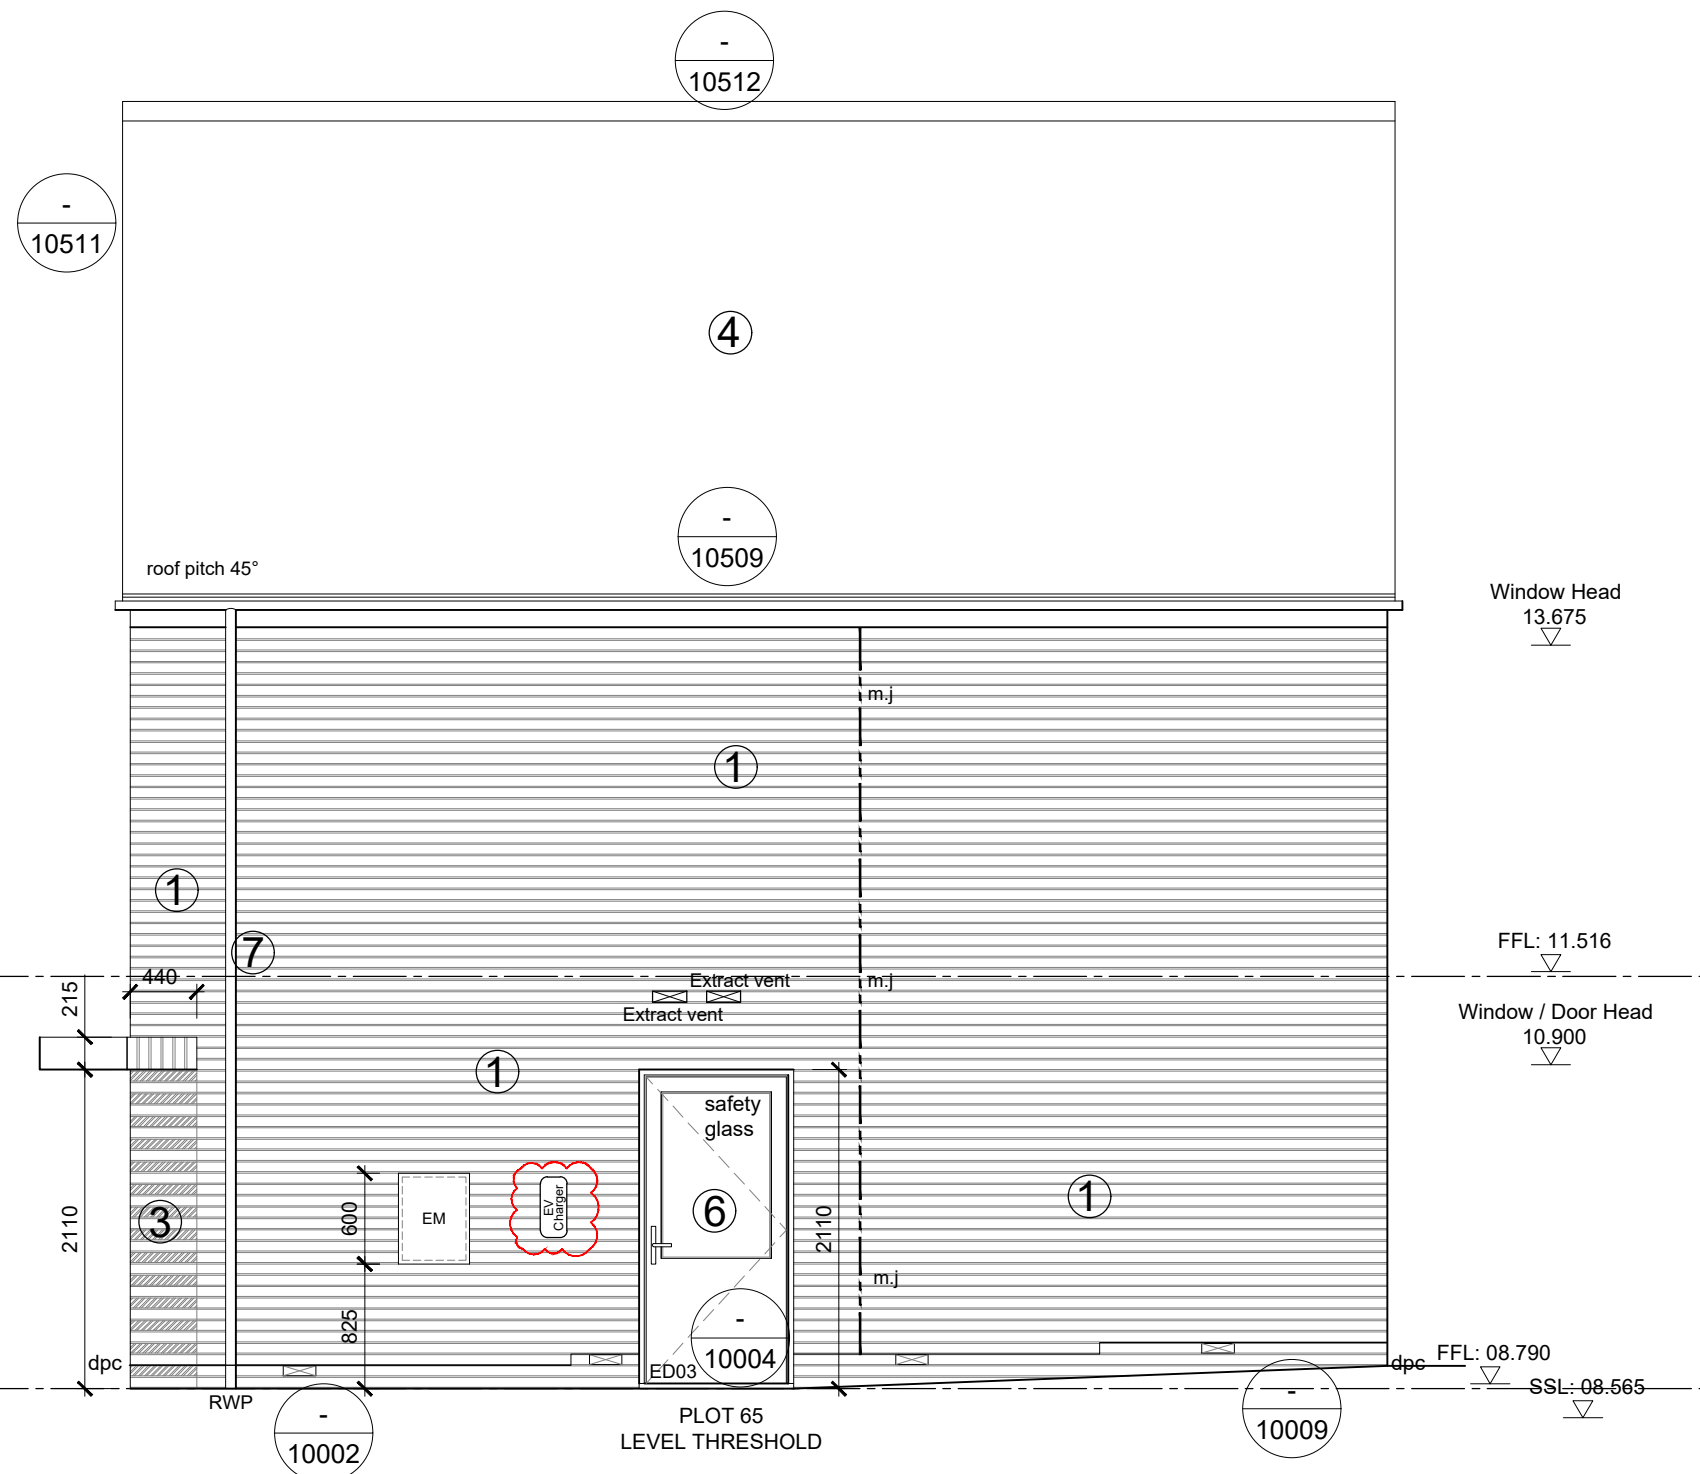

SIDE ELEVATION