


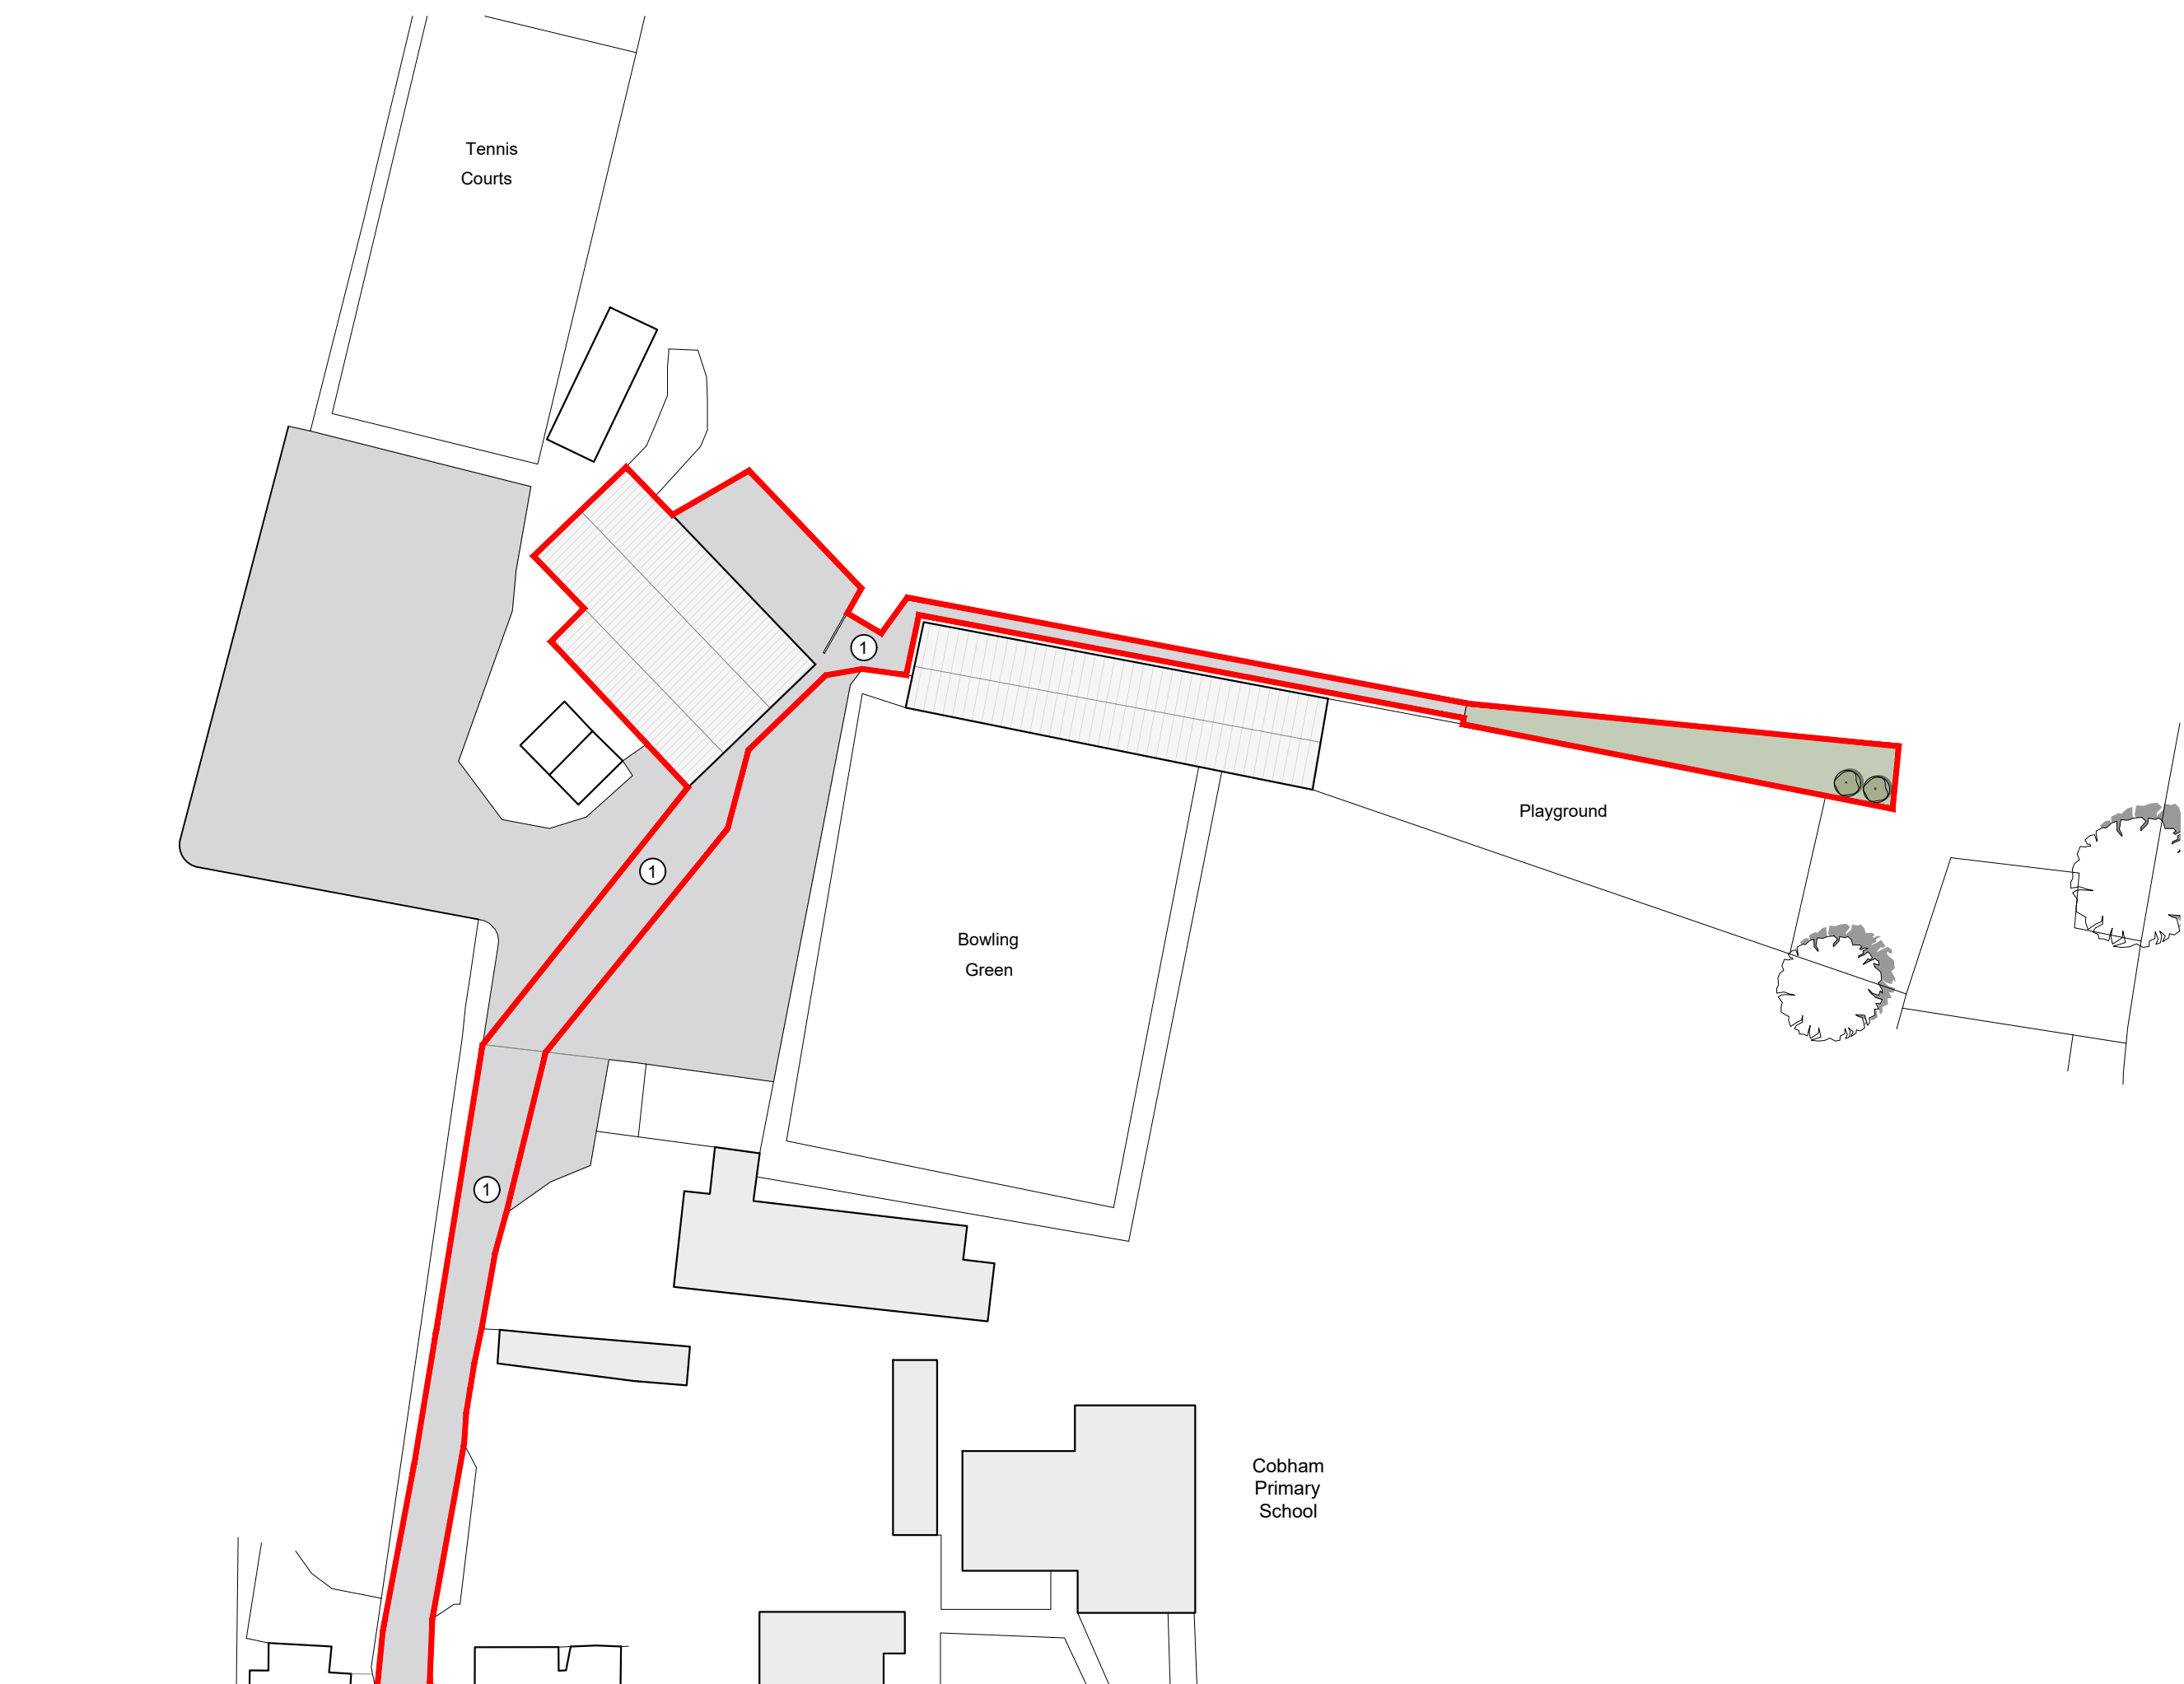

P.3783.dwg
OS LICENCE NO. 100 022432
Contractors must verify all dimensions on site prior to commencement of works.
DO NOT scale from this drawing. **FOR PLANNING PURPOSES ONLY.** Drawing to be read in accordance with other schematic documentation. It is the responsibility of the client/employer to instruct a suitably qualified specialist to conform with the requirements of the current CDM 2015 Regulations. Client/employer to appoint a principal designer/contractor, as required under the HSE legal requirements. Refer to www.hse.gov.uk for further guidance. © Drawings and designs are copyright of Bloomfields and must not be copied without prior consent.

Notes:

- Key:**
- Planning Boundary (1114 m²)
 - **Proposed Woodland Planting**
Species mix chosen to improve biodiversity in accordance with the Gravesham Borough Council Landscape Character Assessment.
Planting to be a mix of:
Field Maple, Hornbeam.
 - ① Retained Hardstanding

Issued for Planning

Revision:	Rev By:	Checked By:
A. 24.06.2026	RB	JP



01892 831 600
www.bloomfieldsltd.co.uk
drawing@bloomfieldsltd.co.uk

Client:
Cobham PC

Project:
Discharge of Conditions

Site Address:
Cobham Sports Recreation Ground
The Landway, Cobham
DA12 3BN

Scale: 1:500 @ A3
Drawn By: LM

Date: 08.06.2026
Checked By: JP

Drawing Title:
Landscaping Plan

St: | Job No: | Drawing No: | Rev:

P.3783.080.A