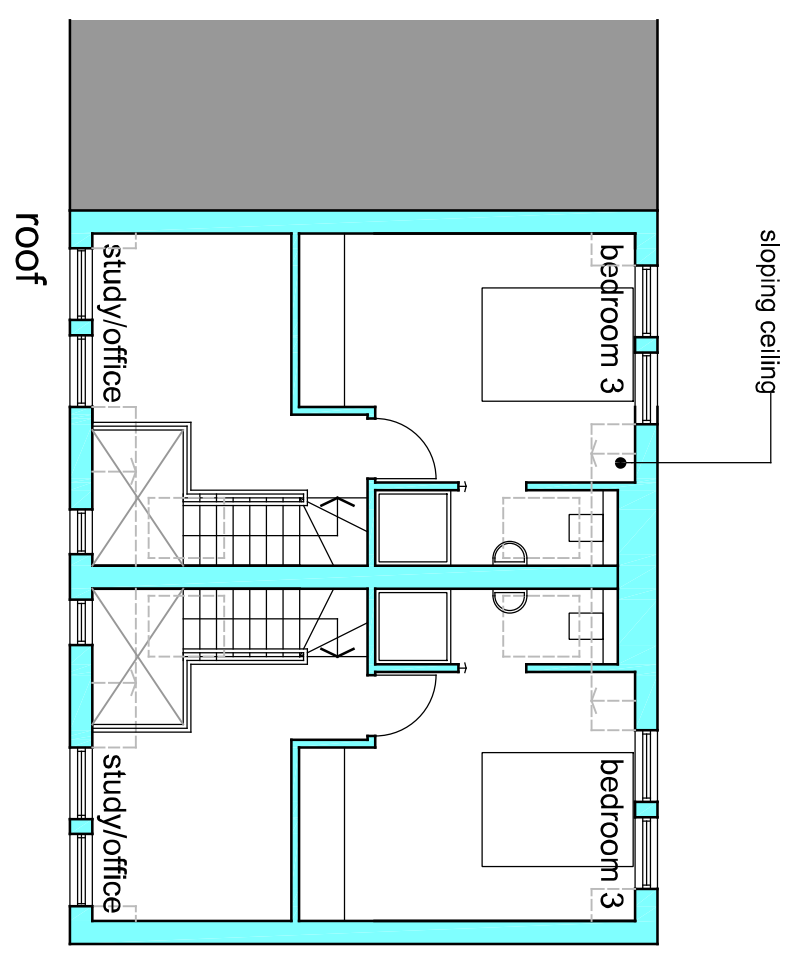
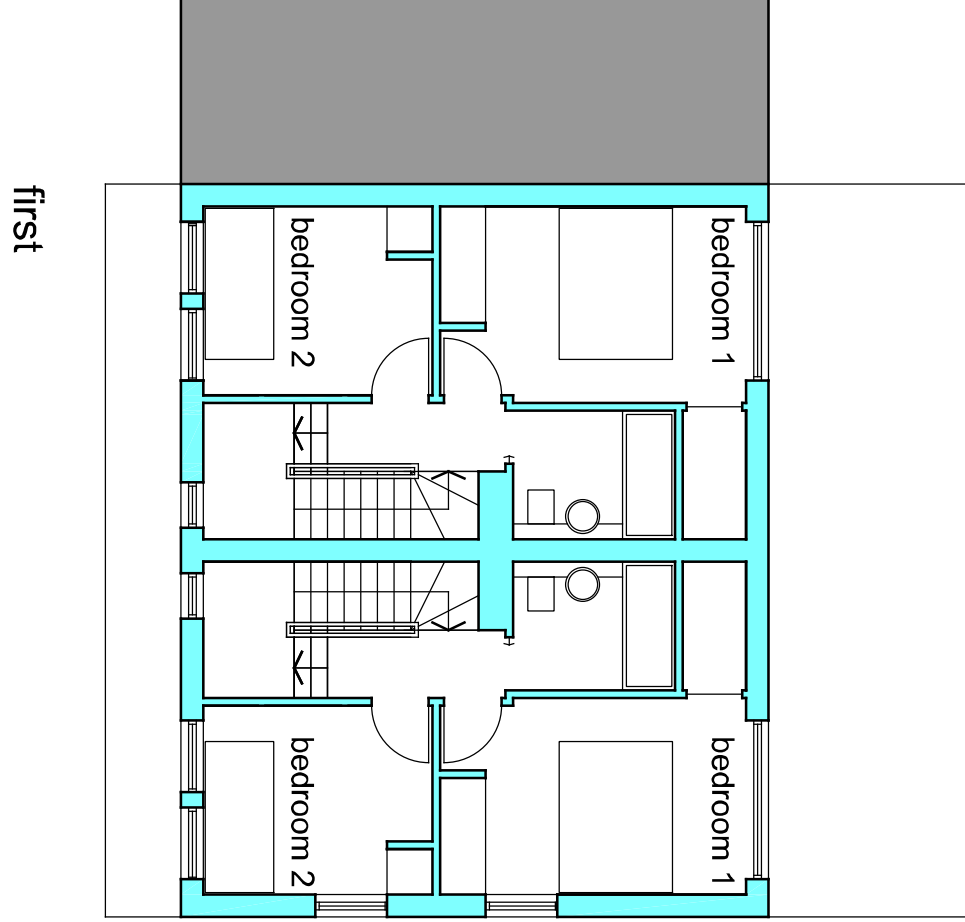
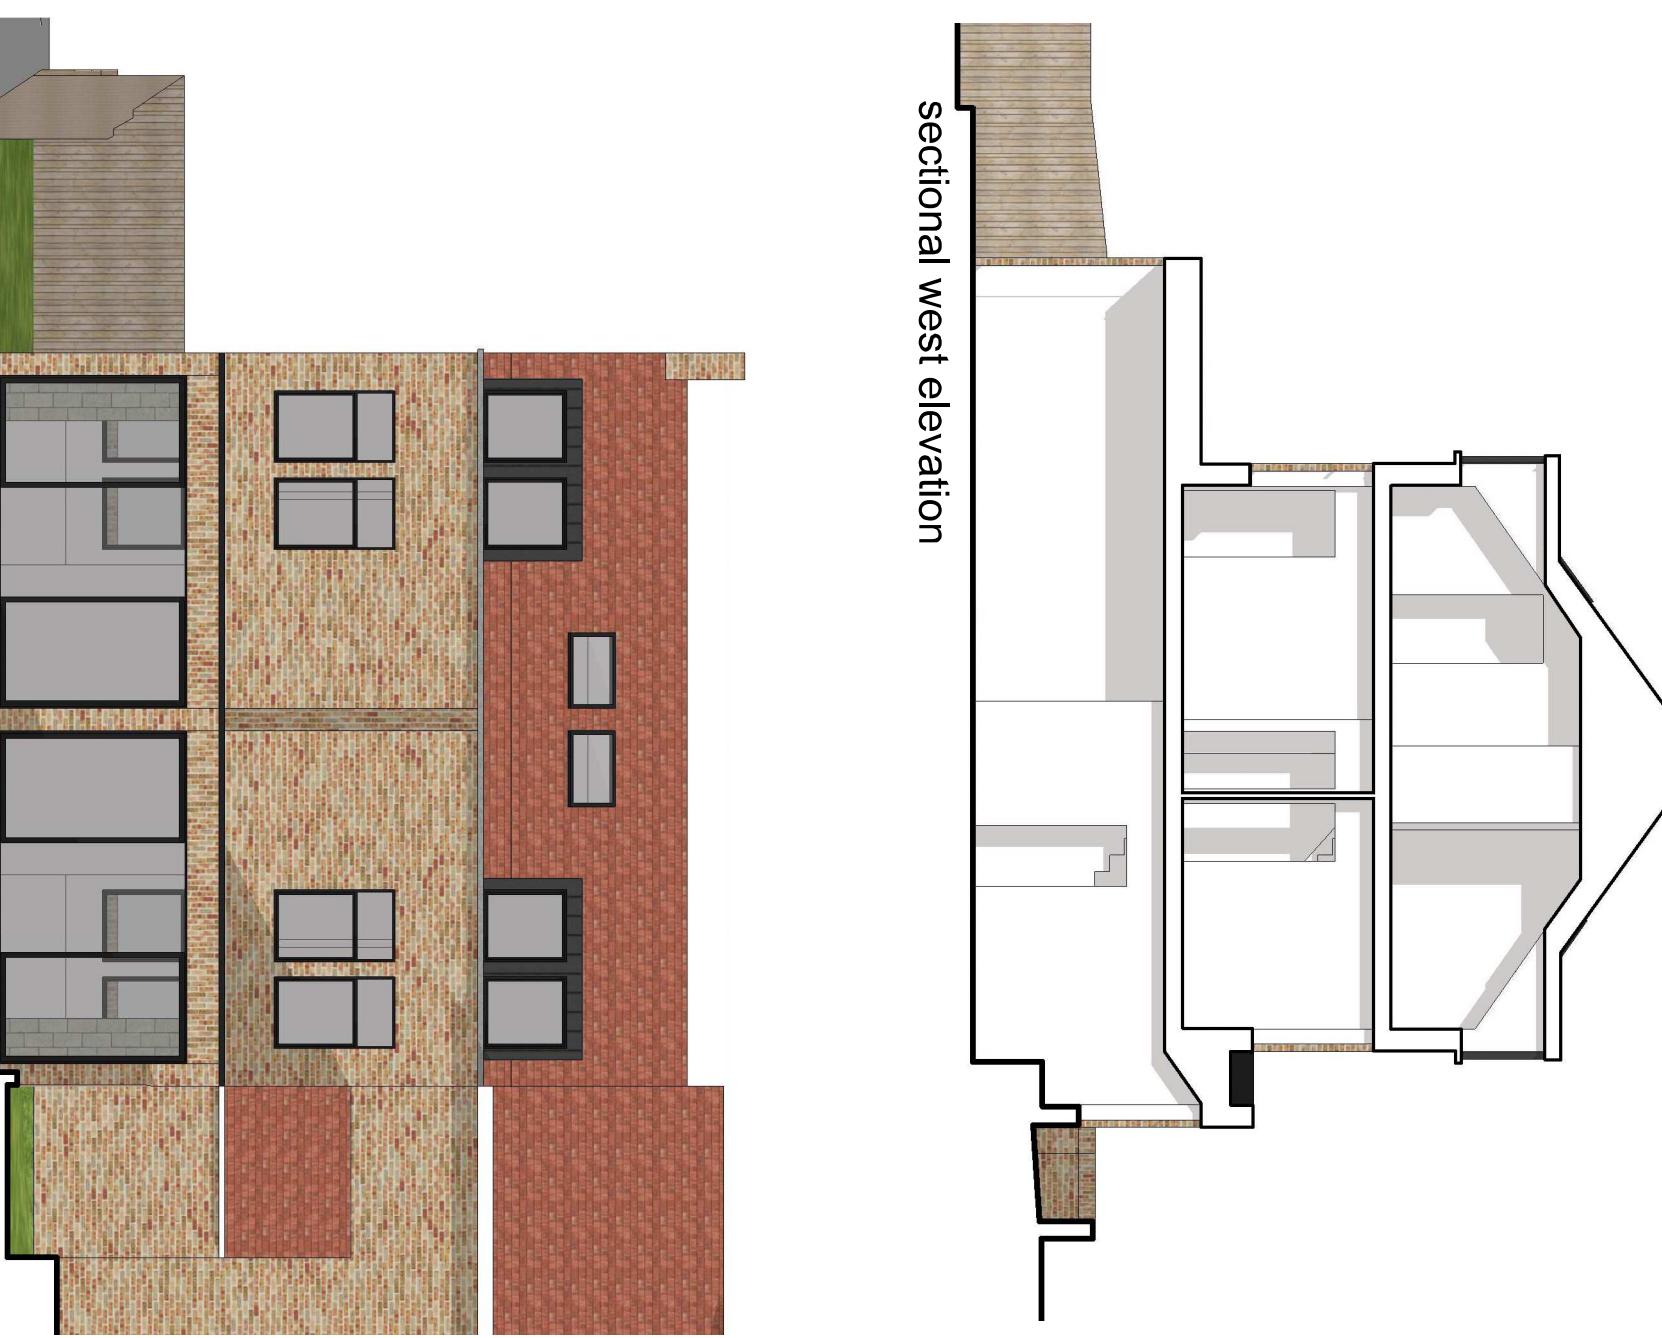


Redevelopment of site

1 Russell Road

As proposed

DRAWING STATUS

Primary For Approval ☒ Information ☐

Final Construction ☐ Actual ☐

Revisions

Project	Redevelopment of site
Client	A Singh
Site	1 Russell Road
Title	As proposed
Scale at A1	1:100
Date	Feb 26

sub rosa architecture

SUB ROSA ARCHITECTURE LTD
The Studio 62 Pine Avenue Gravesend DA12 1QZ
t: 01474 747707
e: carlou@subrosaa.co.uk
DRAWING NUMBER

26 - 1443 - 01D