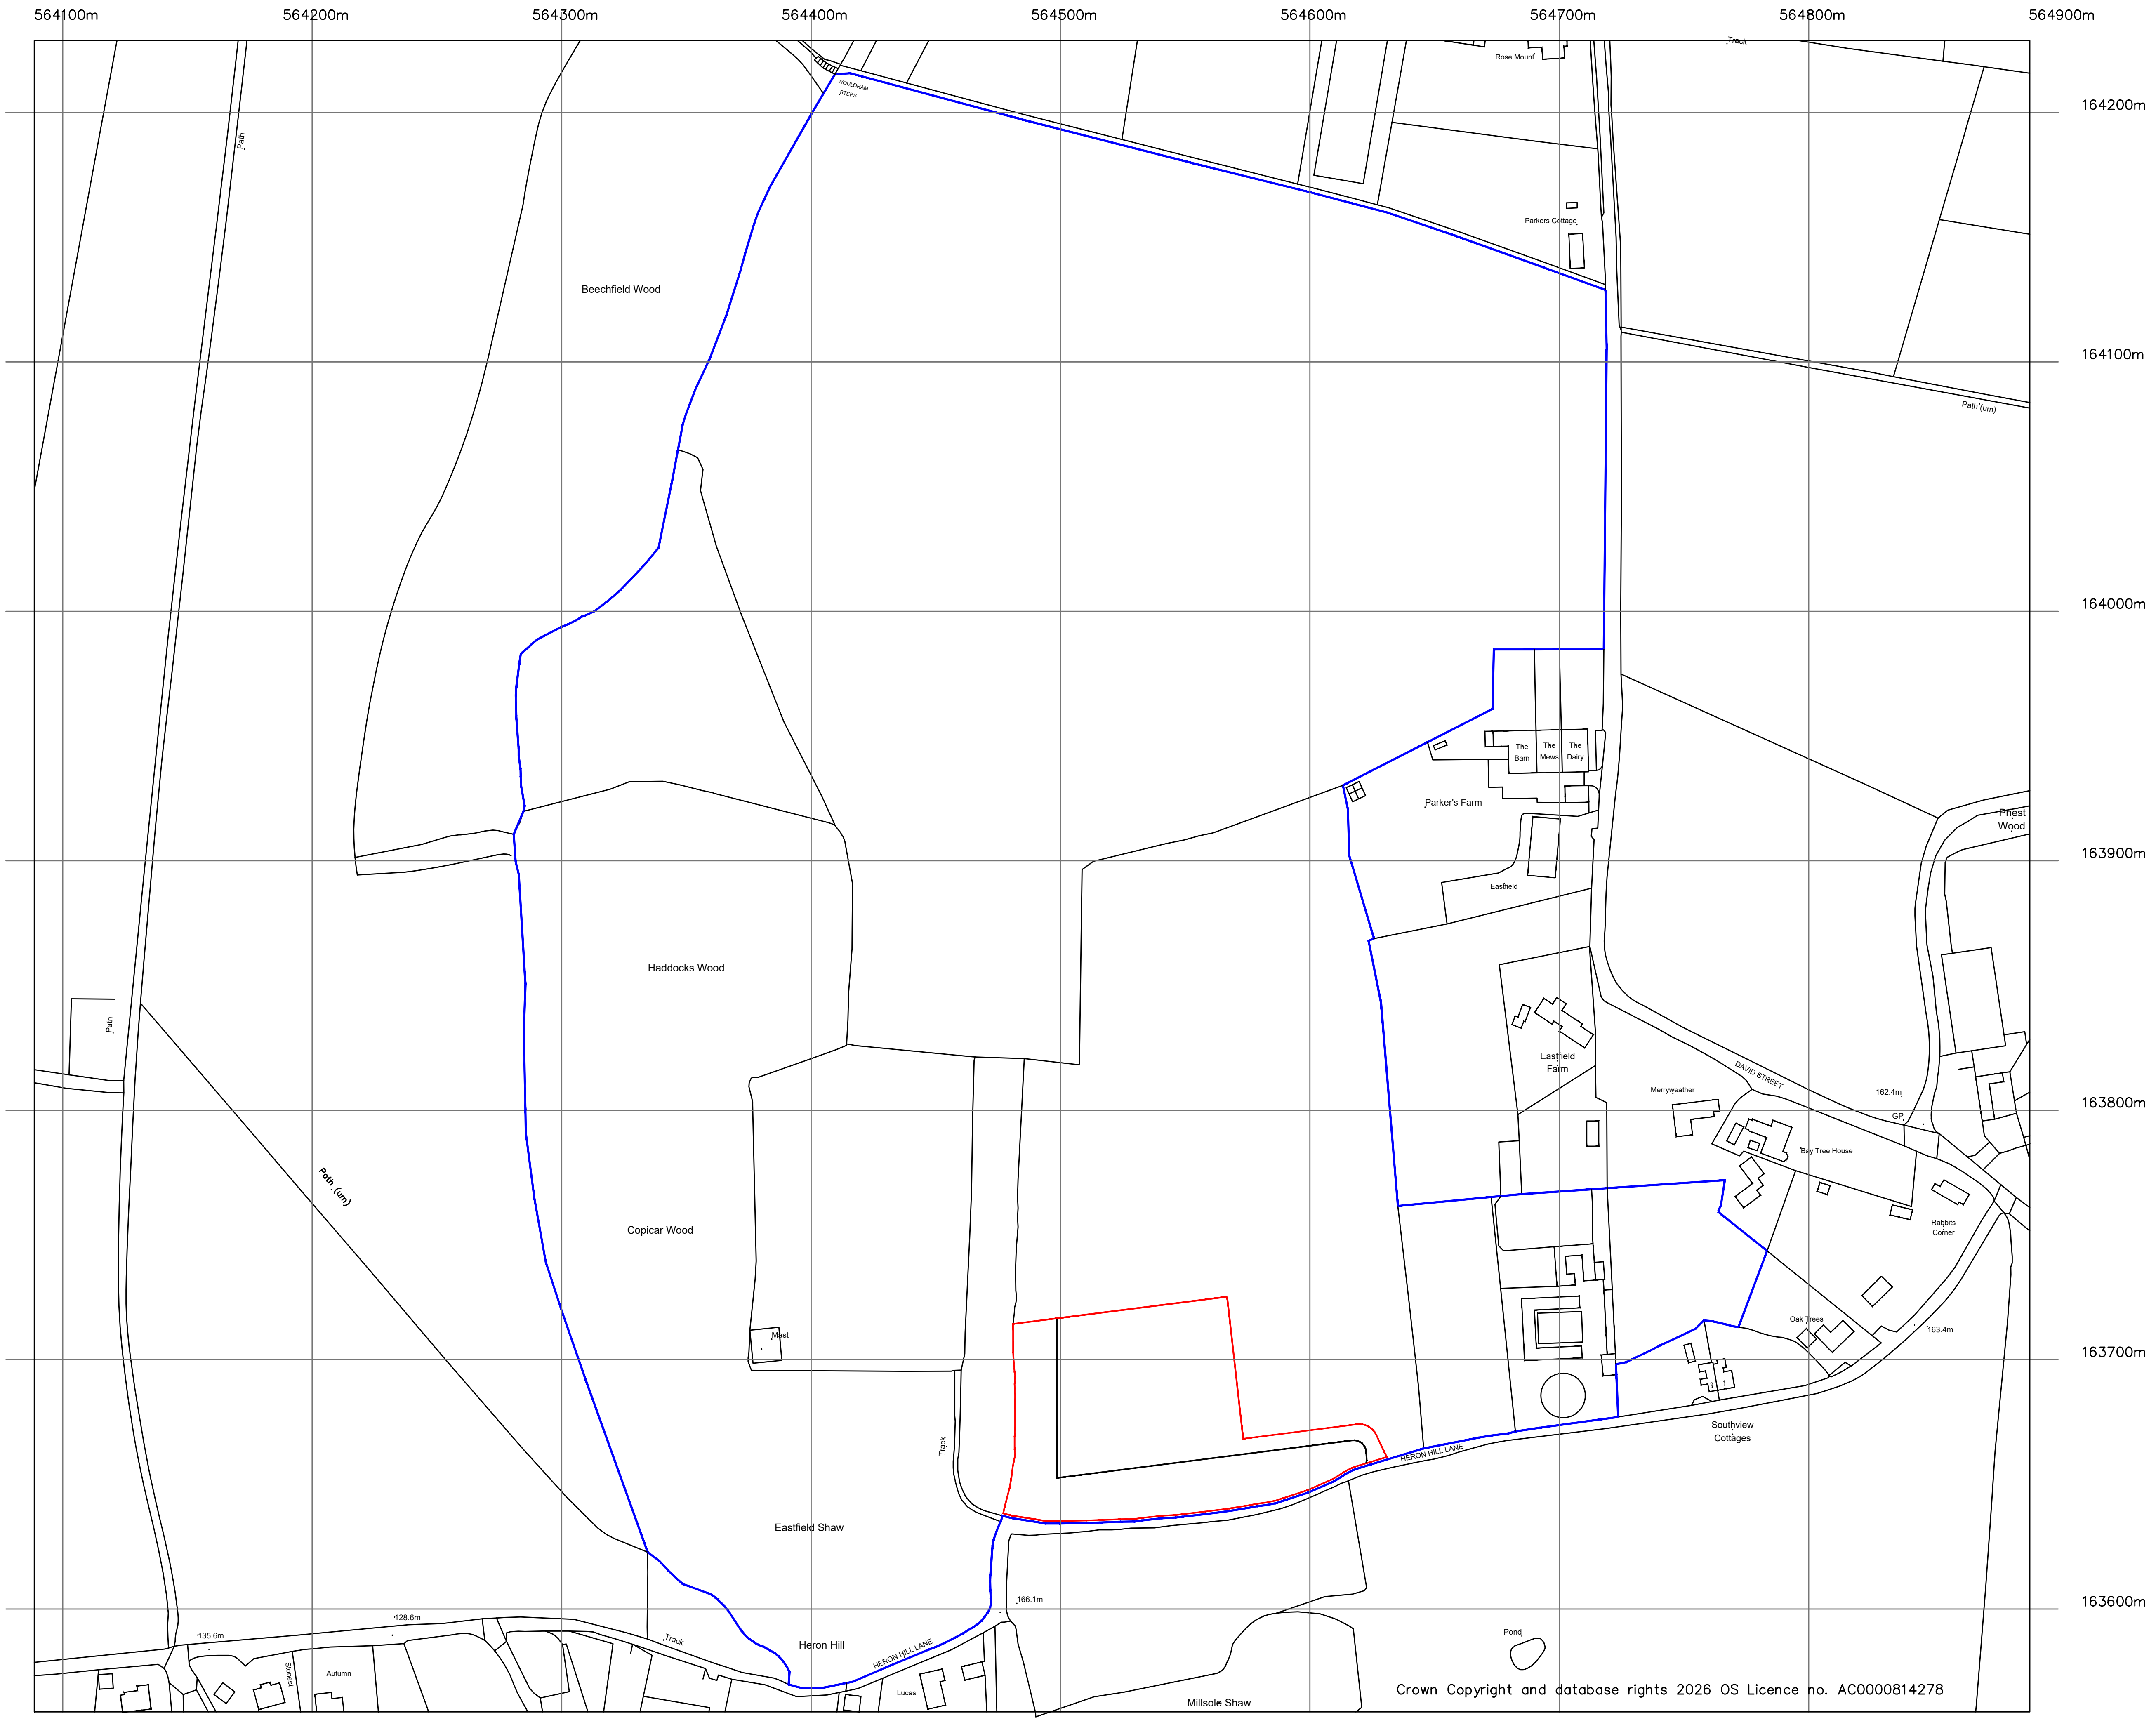

Crown Copyright and database rights 2026 OS Licence no. AC0000814278

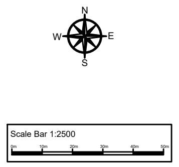

REV	DATE	ISSUE
C	July 26	Issued for Planning Application

SITE

W Oakes
Land at Heron Hill Lane
Harvel, Gravesend
Kent DA13 0QL

PROJECT

Proposed Dog Walking Paddock Application

DRAWING TITLE

Location Plan

SCALE	DRAWN	DATE
1:2500@A3	LFB	June 2026

DRAWING No. OPC-0626-01