

21, ST CHADS DRIVE, GRAVESEND, KENT, DA12 4EL



© Crown copyright and database rights, 2025. Ordnance Survey
AC0000808122 Created using Plans by Emapsite

0m 20m 40m 60m 80m 100m

Scale: 1:1250


Paper Size: A4

Notes:

Path included.



Garden plan to scale — 1:100
(dropped kerb and pathway shown)

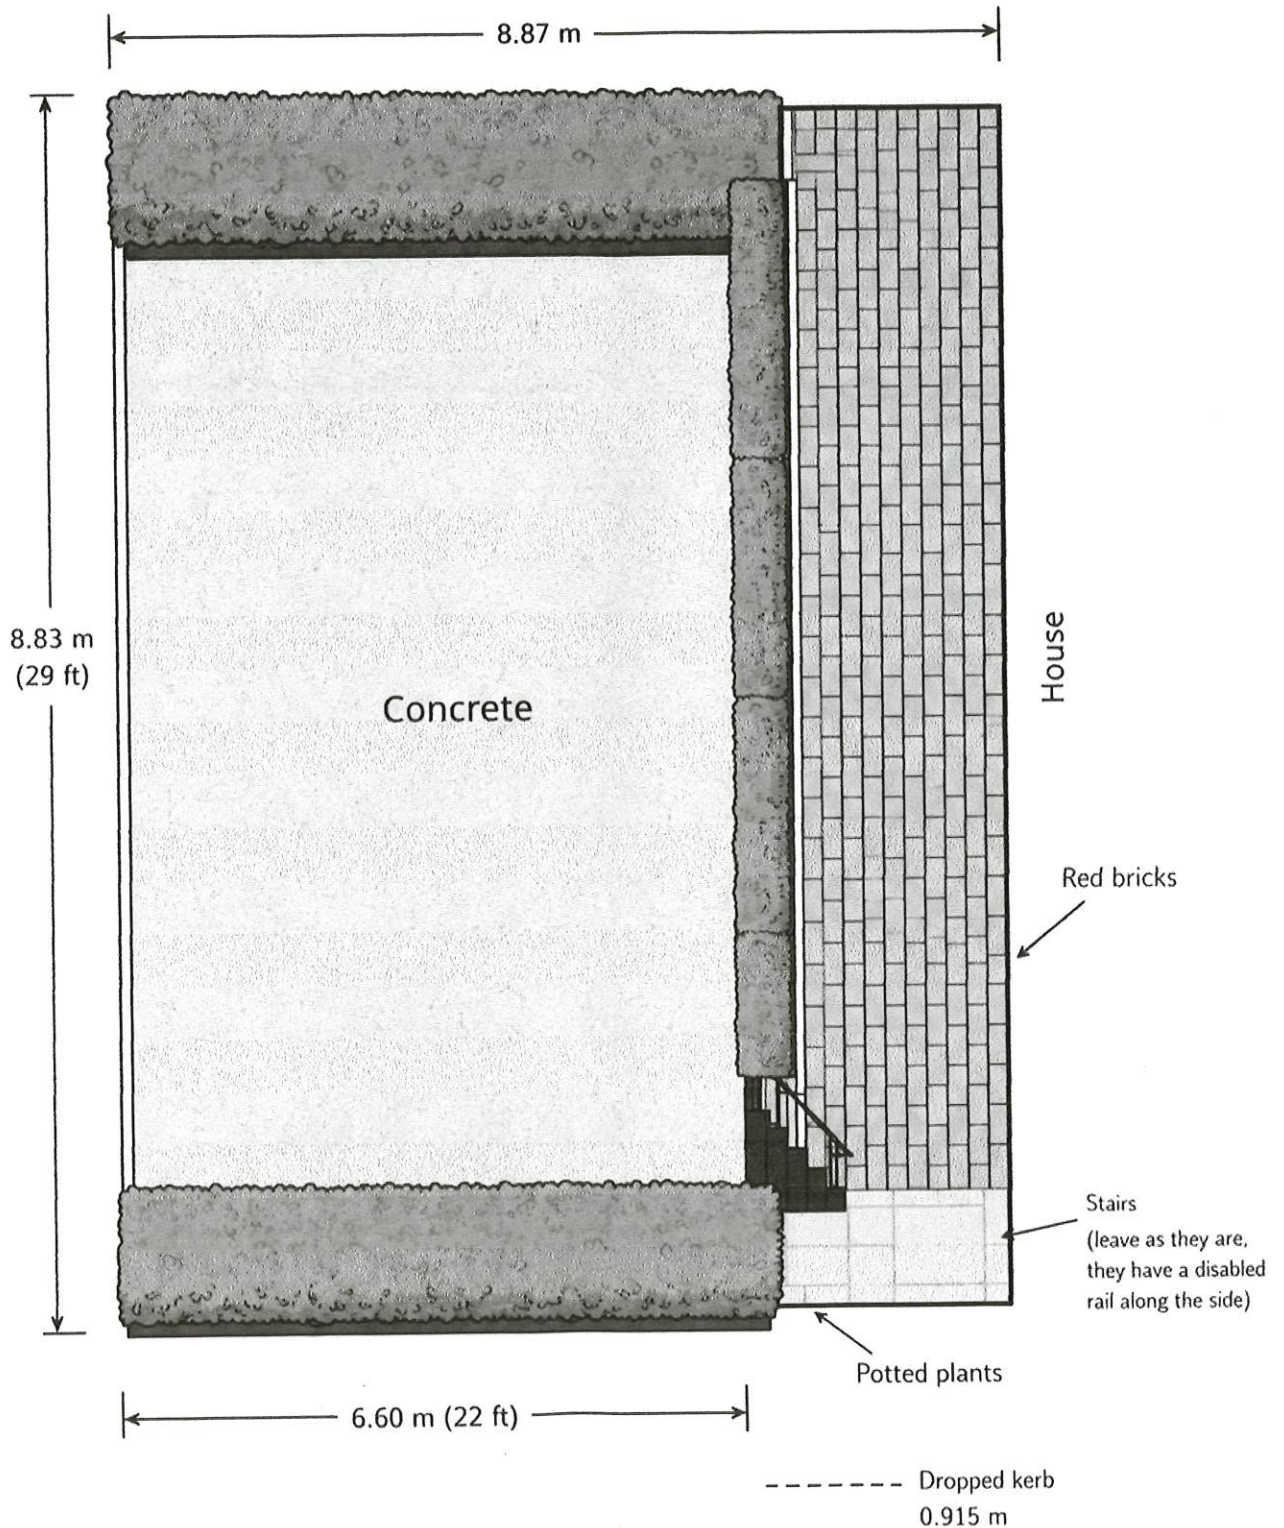


Scale 1:100 (1 cm = 1.00 m)

proposed plants.

Garden plan to scale — 1:100
(dropped kerb and pathway shown)

Garden (plan view)

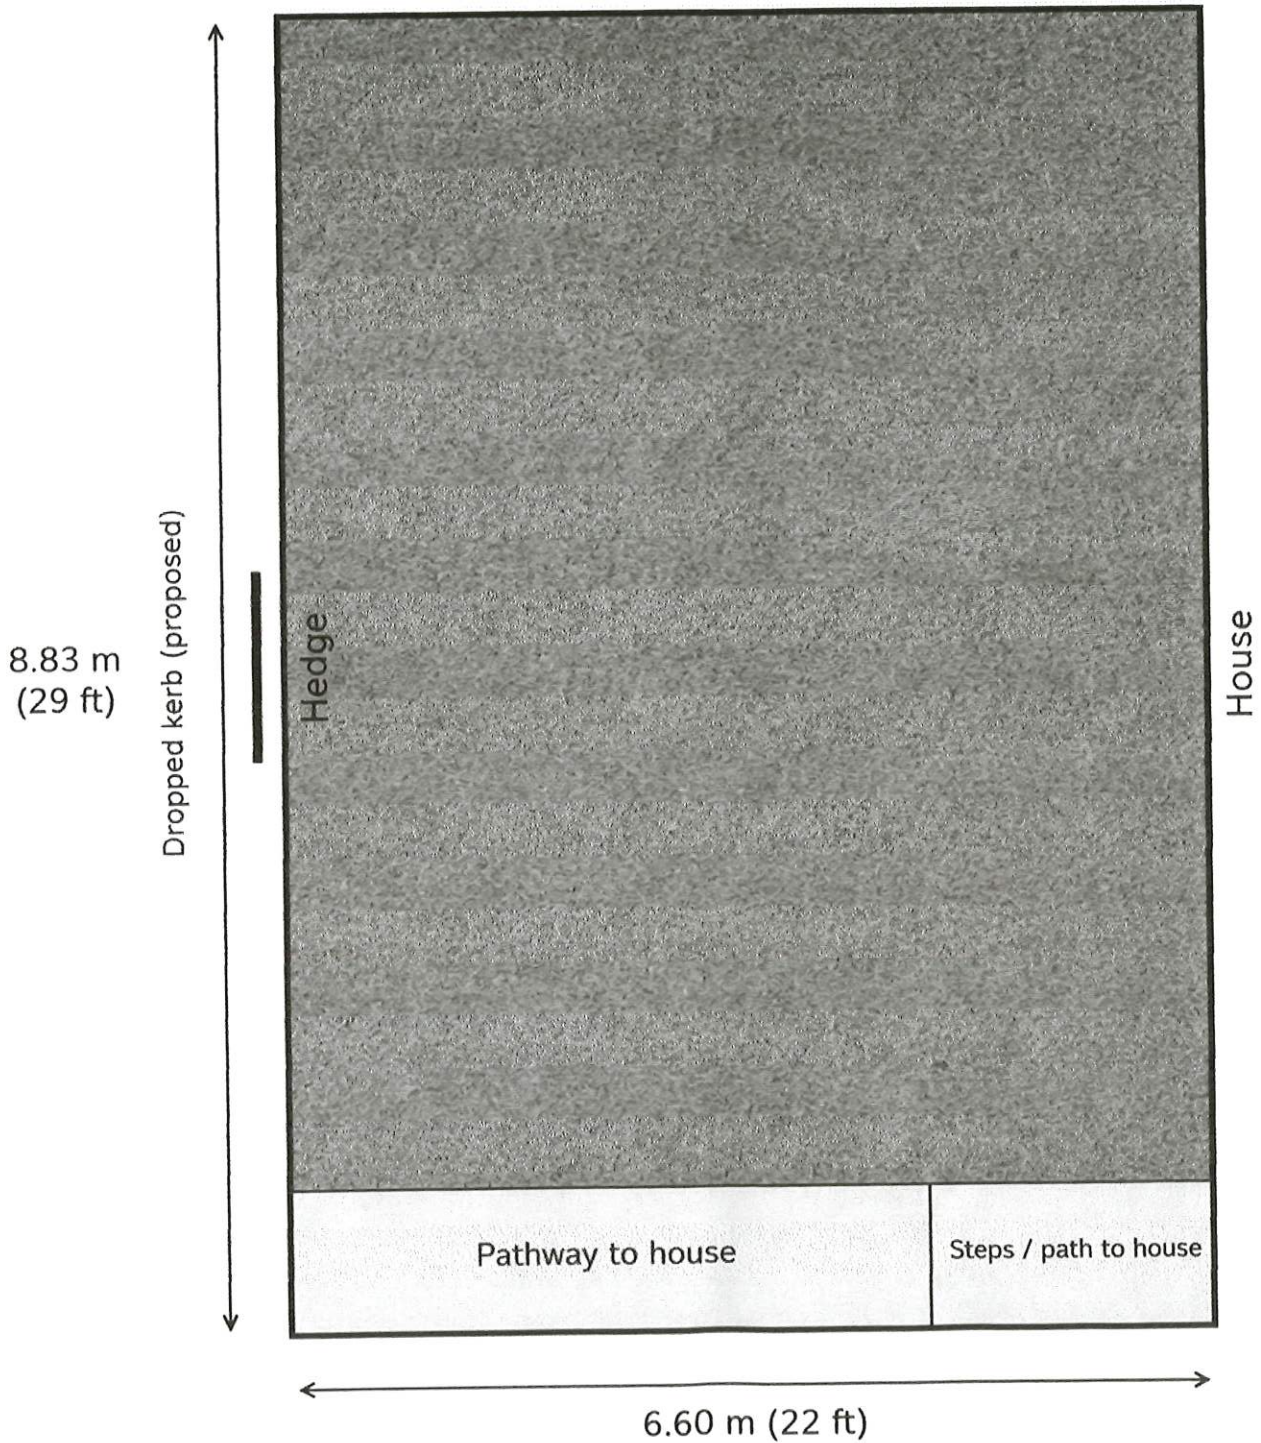

Scale 1:100 — 1 cm = 1.00 m on paper

Current plan.