



Notes

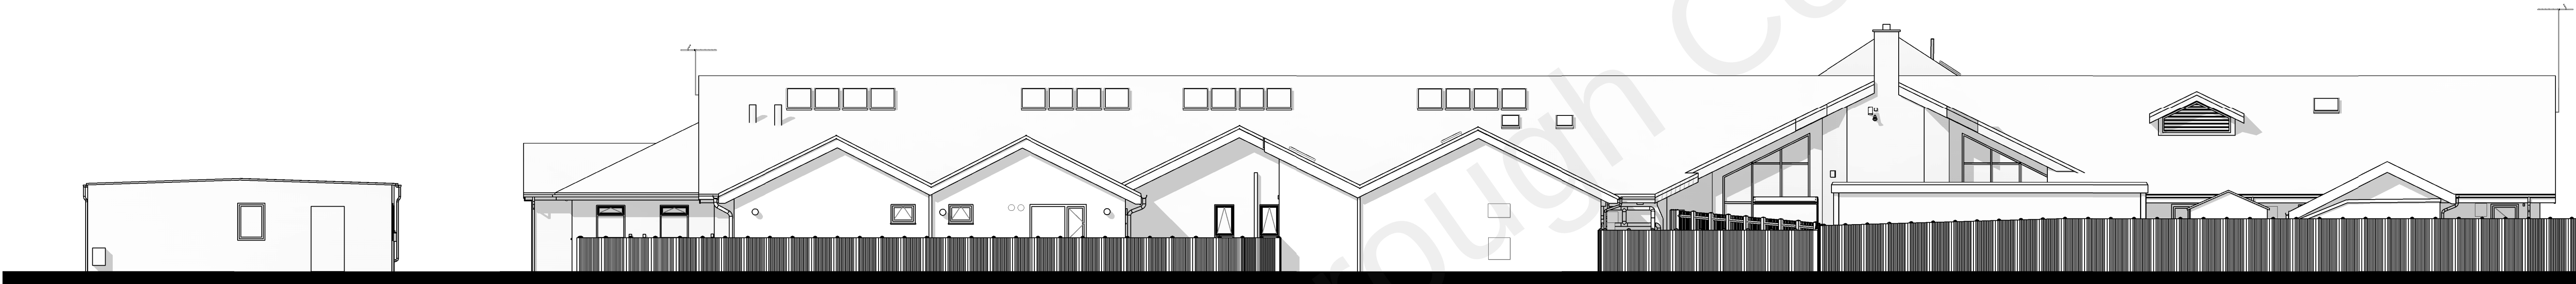

1 Existing South Elevation
1 : 100



2 Existing North Elevation
1 : 100

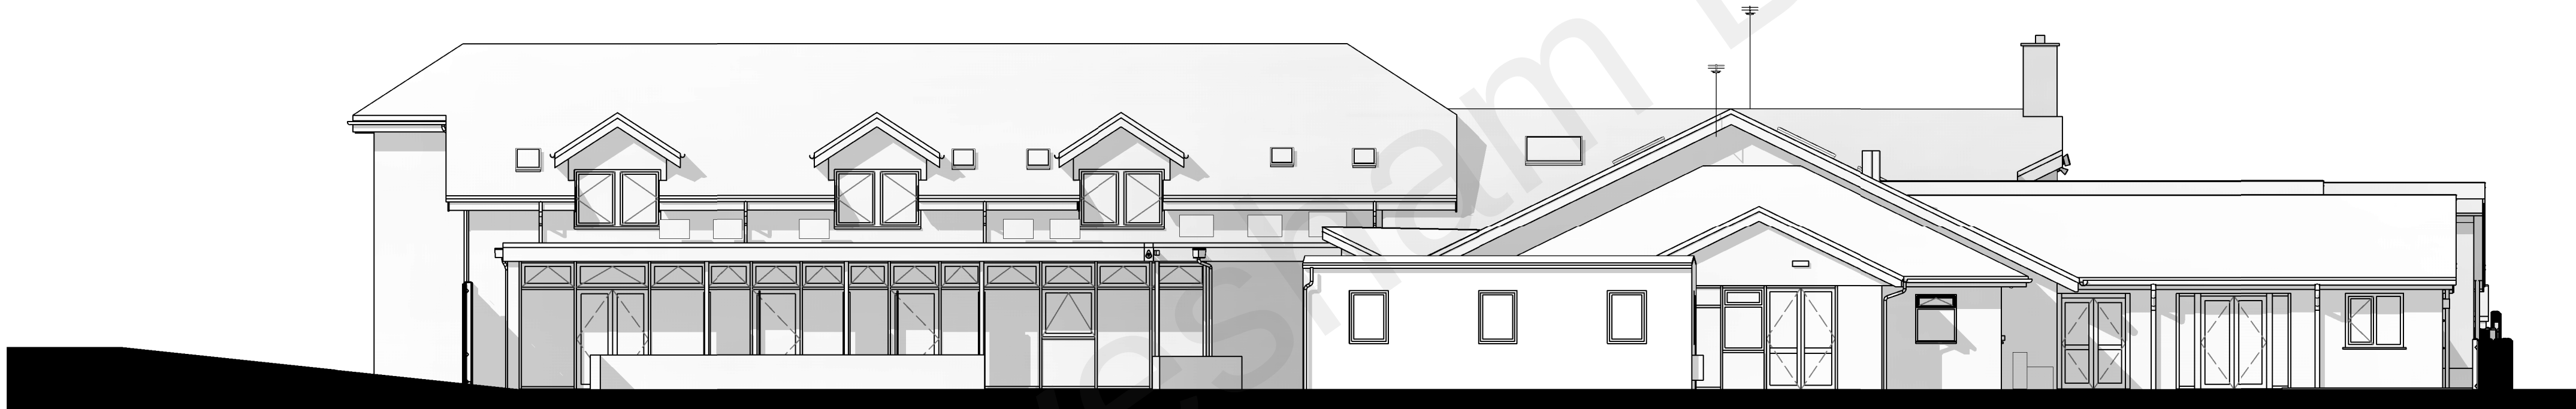

3 Existing East Elevation
1 : 100



4 Existing West Elevation
1 : 100

P3	17/07/2019	Planning Issue	NF
P2	27/06/2019	Issue for review & comment	NF
P1	15/01/2019	GA Issue	NF
Rev	Date	Description	Drwn

r h partnership architects
30-31 Foundry Street Brighton BN1 4AT
T 01273 645220
www.rhpartnership.co.uk
brighton@rhpartnership.co.uk

Project
Ellenor Hospice

Drawing
Existing Elevations

Project	originator	volume	level	type	role	number	revision
P0299-RHP-ZZ-XX-DR-A-	RHP Project	First Issued	15/01/2019	NF	NH	2100	P3
Scale(s)	1 : 100@A1	15/01/2019	NF	NH			
Status	Planning						S2

0 1 2 3 4 5
Scale (metres) 1:100