

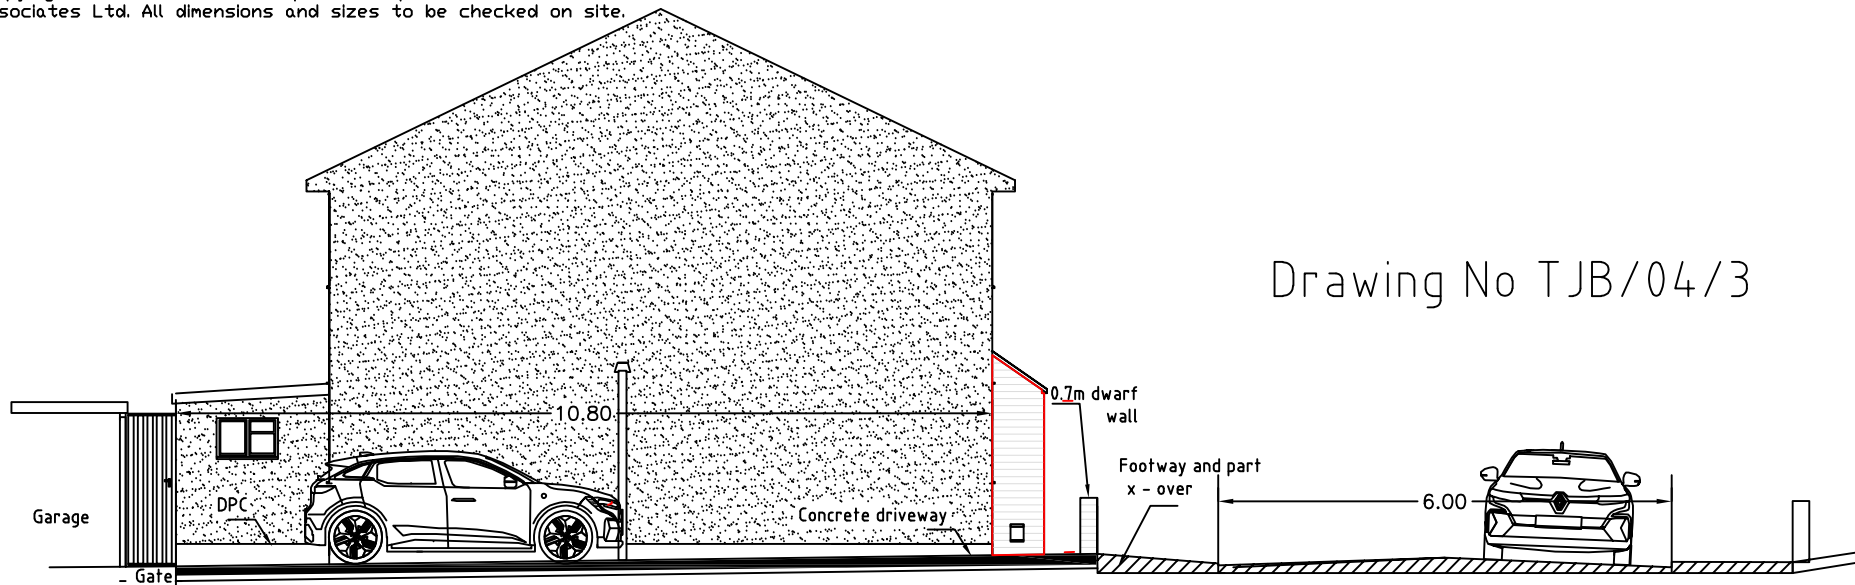


This drawing is protected by copyright and must not be copied or reproduced without the written consent of L Brown Associates Ltd. All dimensions and sizes to be checked on site. North points are indicative.

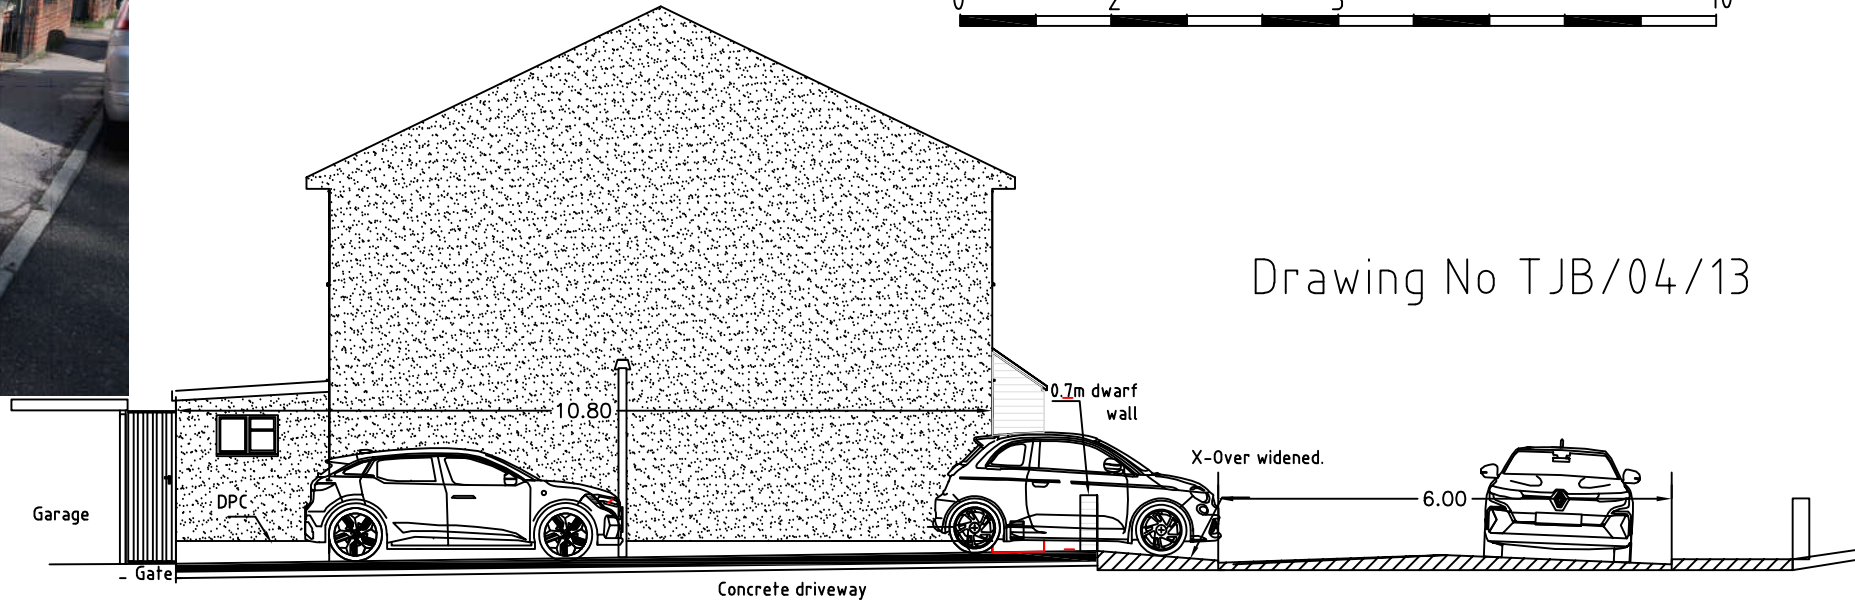

Drawing No TJB/04/3

Existing Side View B-B 1:100

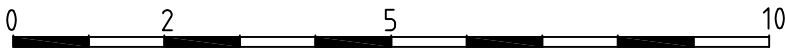

Drawing No TJB/04/13

Proposed Side View B-B 1:100

NOTES

1. Based on measurements taken from on site.
2. All signs and lines accord with the 'traffic signs manual'.
3. All geometry calculated from on-site measurements and ordnance survey mapping.
4. Vehicle Crossover alterations (Section 184 of Highways Act 1980) to be submitted to KCC Aylesford Office and approved, prior to any contractor being instructed.
5. KCC approved contractor to be instructed.
6. No excavations to be undertaken prior to obtaining Utility Service records.

NOTES

1. THIS DRAWING IS TO BE READ IN CONJUNCTION WITH ALL RELEVANT ENGINEERS, ARCHITECTS AND SPECIALISTS DRAWINGS AND THE SPECIFICATION.
2. PLANNING SUBMISSION FOR WIDENING A CROSSOVER ONTO A CLASSIFIED ROAD. SEEKING A COVERING LETTER THAT CAN BE ISSUED TO KCC SO THAT A VEHICLE CROSSOVER CAN BE WIDENED.
3. THE GARAGE AND DRIVEWAY HAVE BEEN USED FOR OVER 10 YEARS, THERE ARE STREETVIEW PHOTOGRAPHS GOING BACK TO 2008 (15 YEARS).
4. MfSTREETS 2 SHOWS CAR WIDTHS OF 2m. THE ACCESS IS MUCH WIDER THAN PARKING BAYS TO STANDARD BAYS IN KCC'S LATEST PARKING STANDARD DOCUMENT.
5. THE DIMENSIONS SHOWN WERE TAKEN ON SITE. THE NORTH SIGN HAS BEEN ADJUSTED.

KEY

- SITE.
- Lamp Column
- Bus Stop
- Position of driver in vehicle
- Existing x- over driveway
- Proposed widening of x- over
- Double yellow lines
- Some provision on site for turning facilities.

					LBA L BROWN ASSOCIATES LTD DEVELOPMENT PLANNING, HIGHWAY AND TRANSPORTATION ENGINEERS 34 Fallowfield, Chatham, Kent, ME5 0DX Telephone 01634 301082.	Drawing Status:		INFORMATION		Drg Title			
						Client		MRS HANDLEY		PROPOSED CROSSOVER - SECTION.			
						Project		24 FORGE LANE, HIGHAM, ROCHESTER, ME3 7AS.					
A						Drawn/Design	LAB	Checked	LAB	Approved	LAB	Date	06.10.2023
Rev	Date	Description	Made	Ckd		Scales	1:100 @ A3	Drg No. 1412 - SK05			Rev .		