
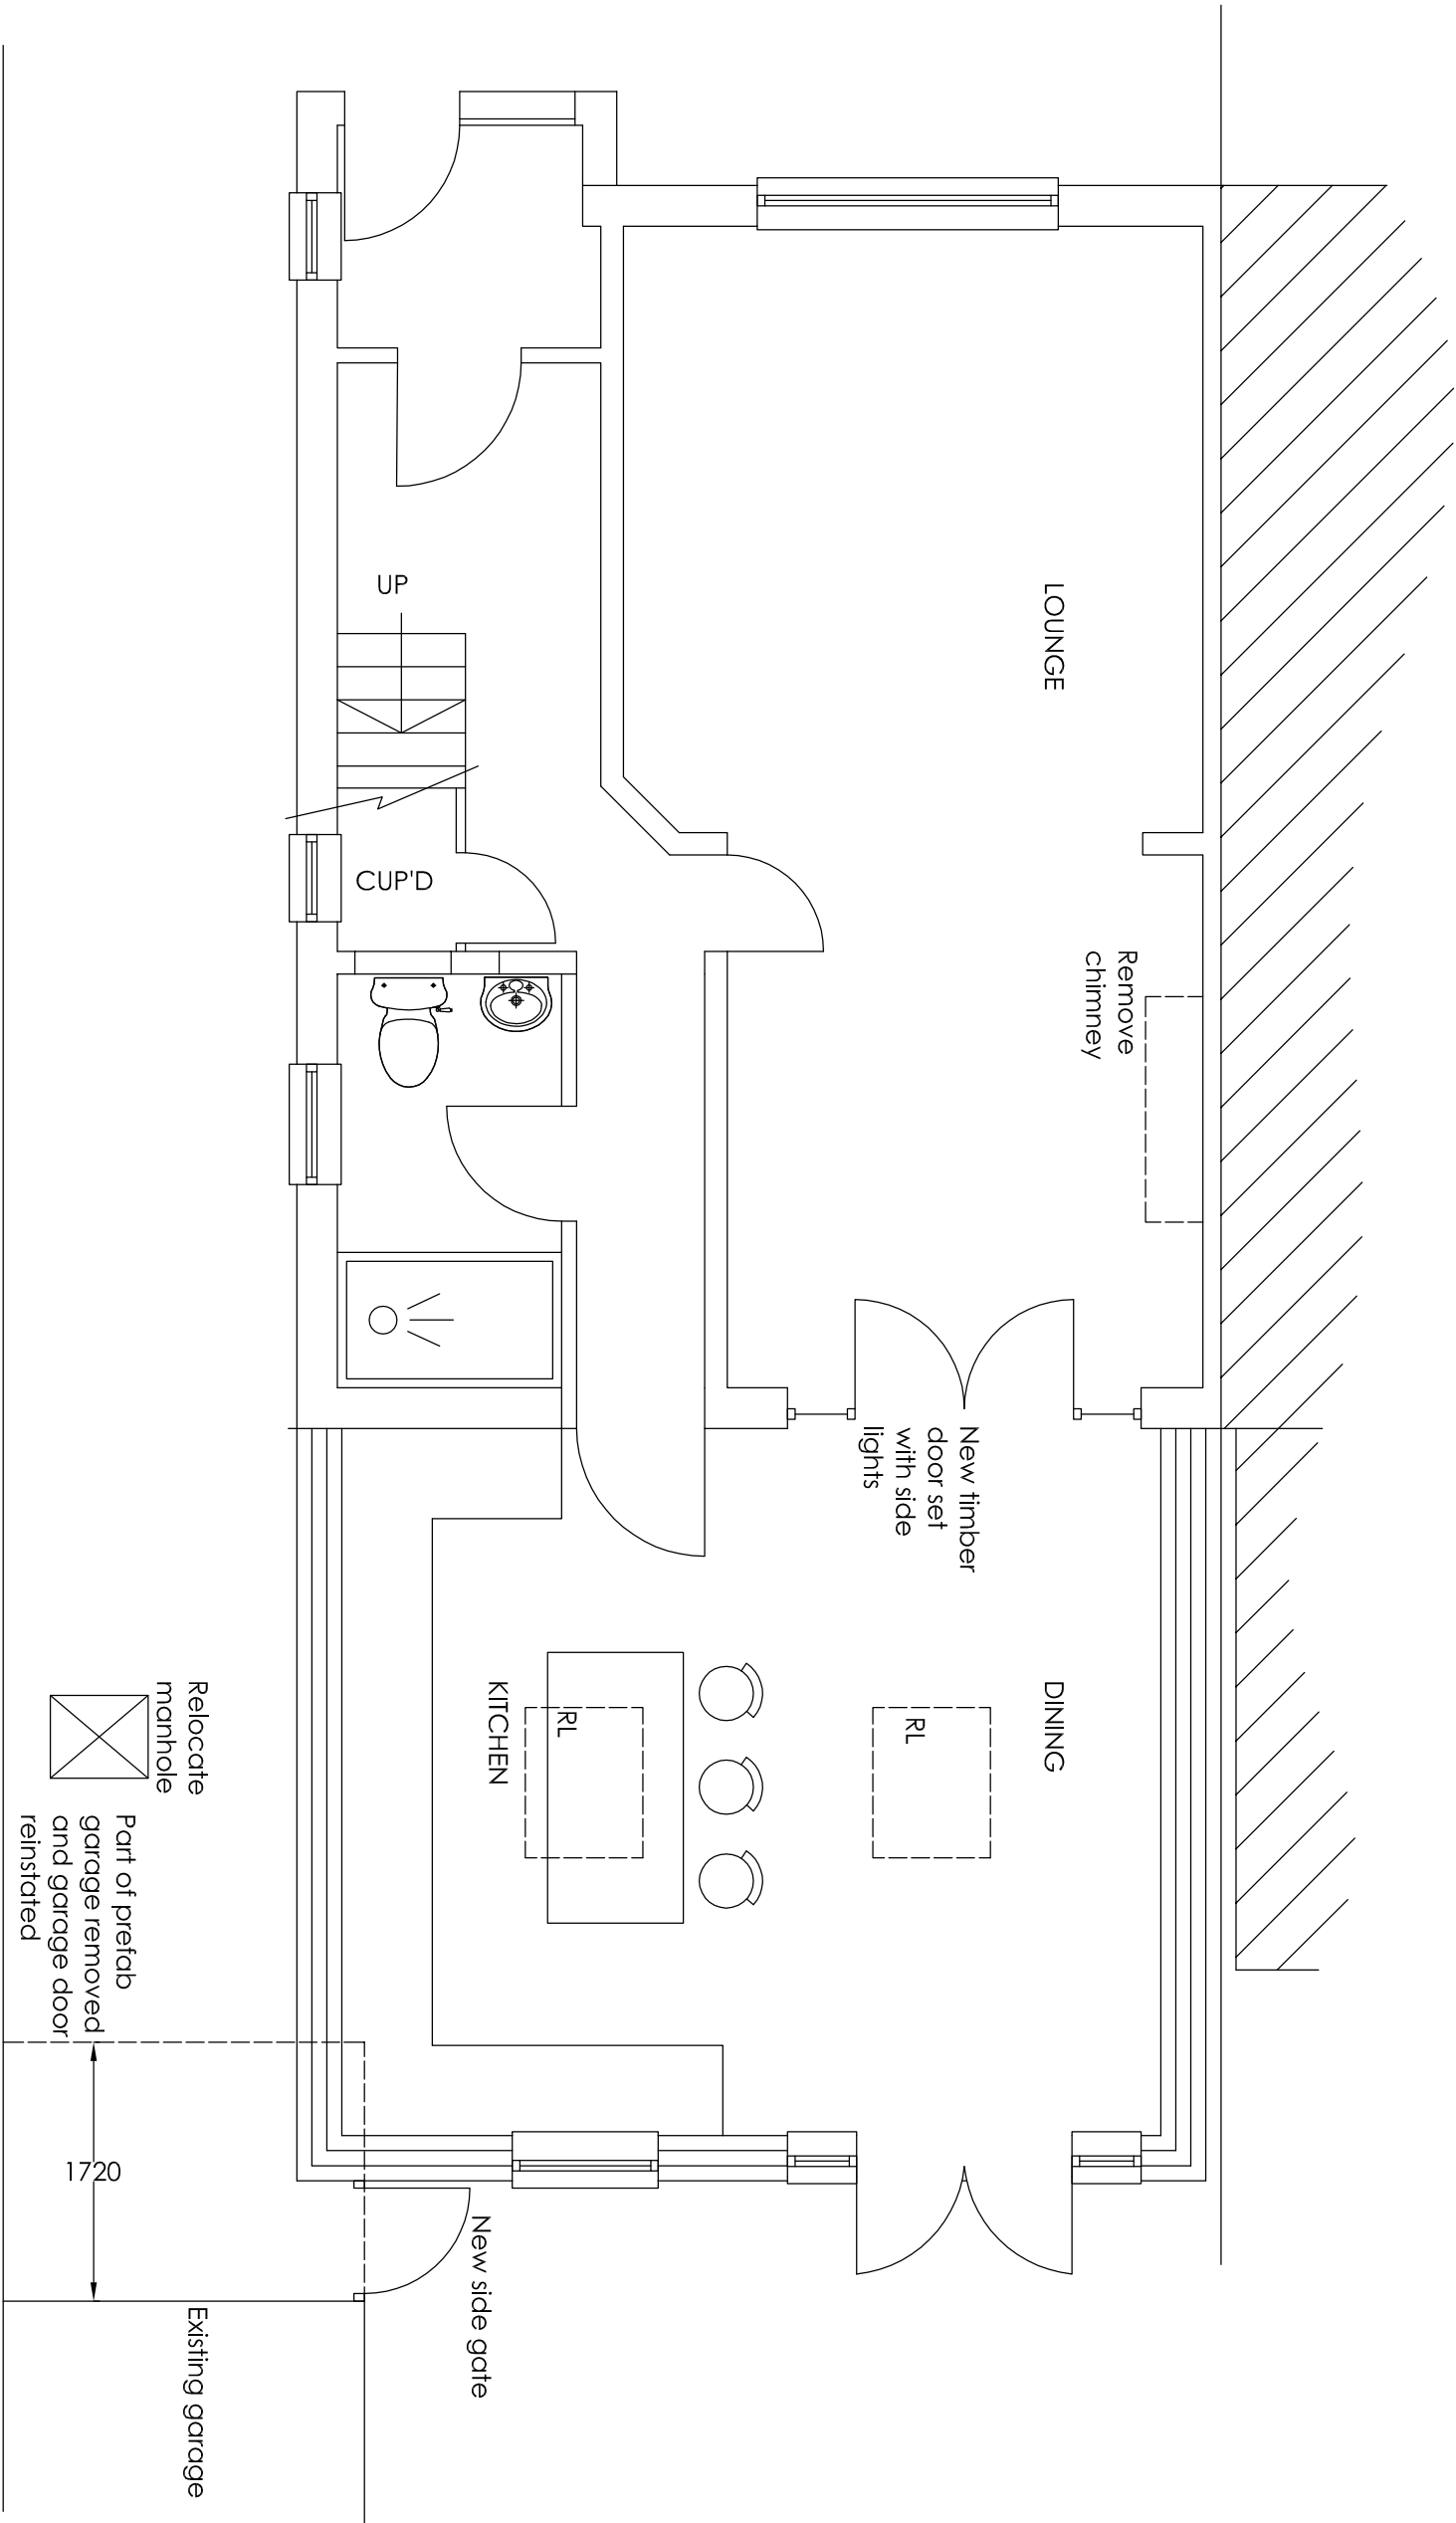


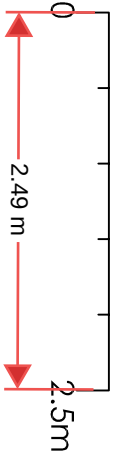

Project			Mr H S Chharyan 69 Hall Road Northfleet Gravesend Kent DA11 8AN			Rear Single Storey Extension, Reduce Existing Garage Length and New Outbuilding		
Drawing Title			Proposed GF Plan			H Channa Picaroons Maidstone Road Platt Kent TN15 8LB Tel: 07828277909 E-mail: hchanna@tiscali.co.uk		
Rev		Description		Date		Drawn HC		
						Date Nov 2023		
						Scale 1:50		
						Drawing No. 69HR/A3/O2		