
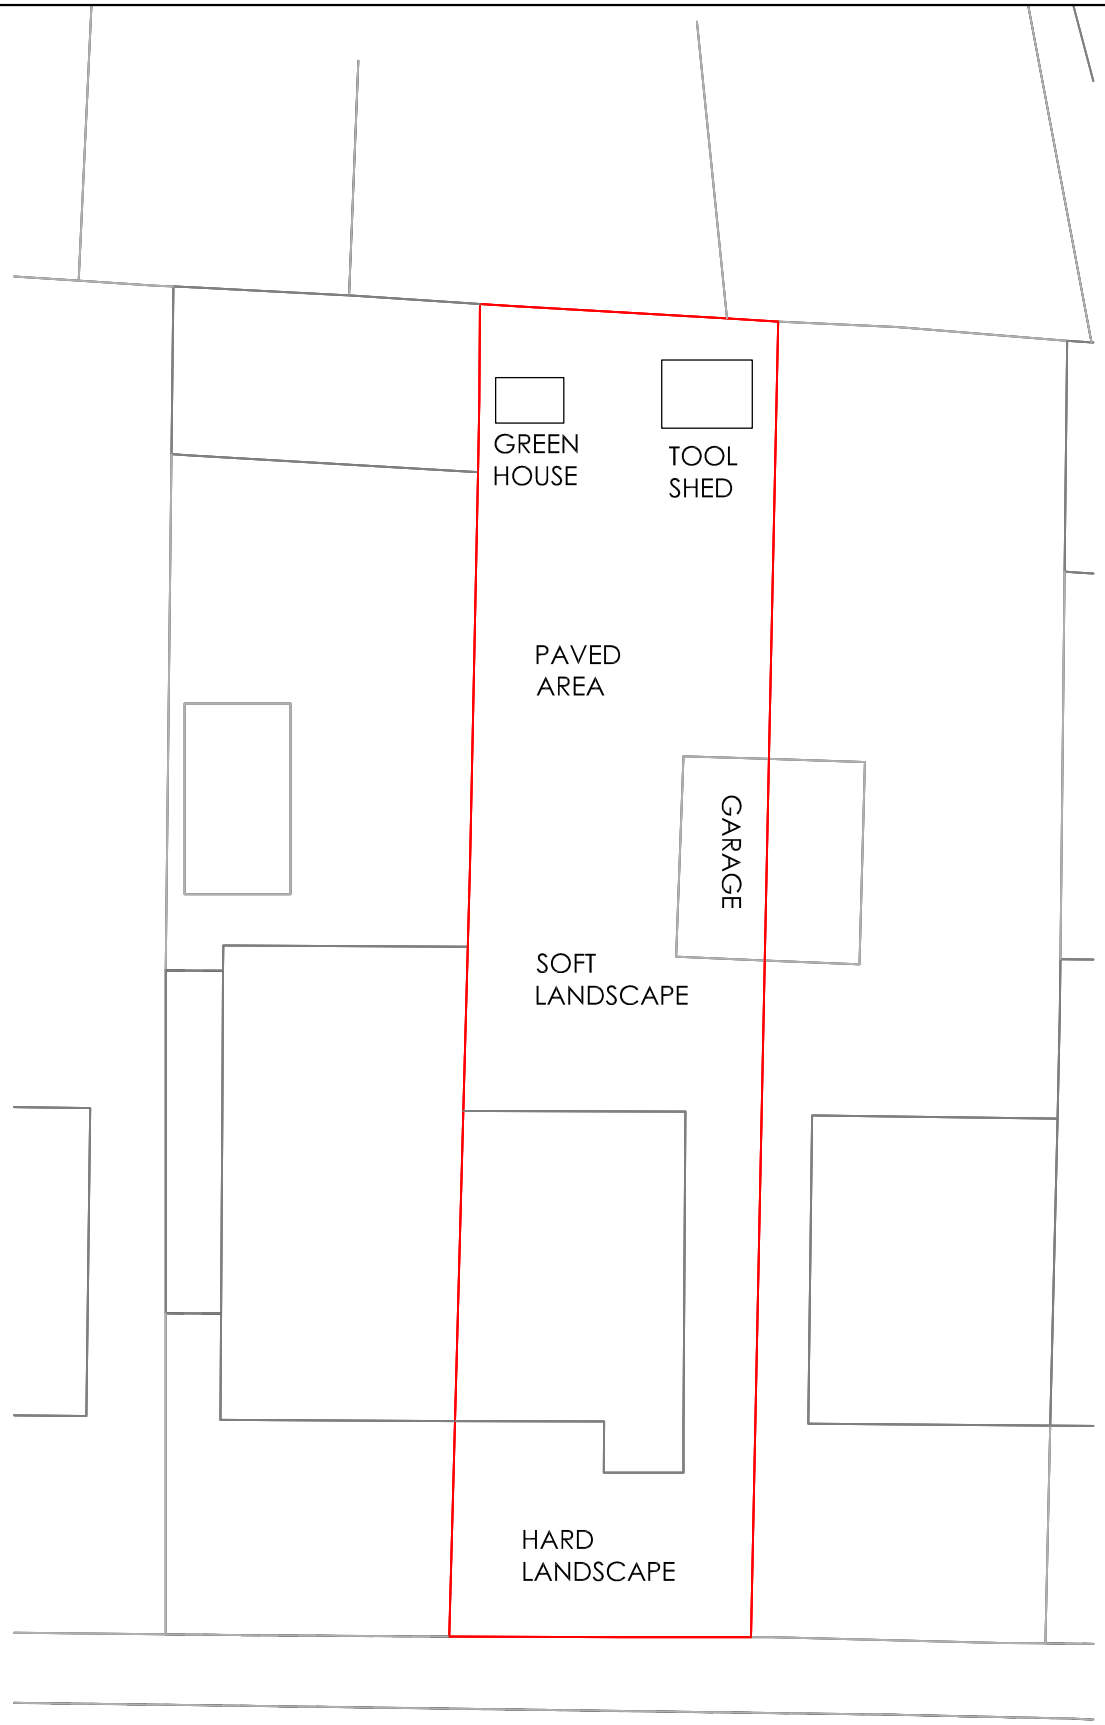


Existing Block Plan

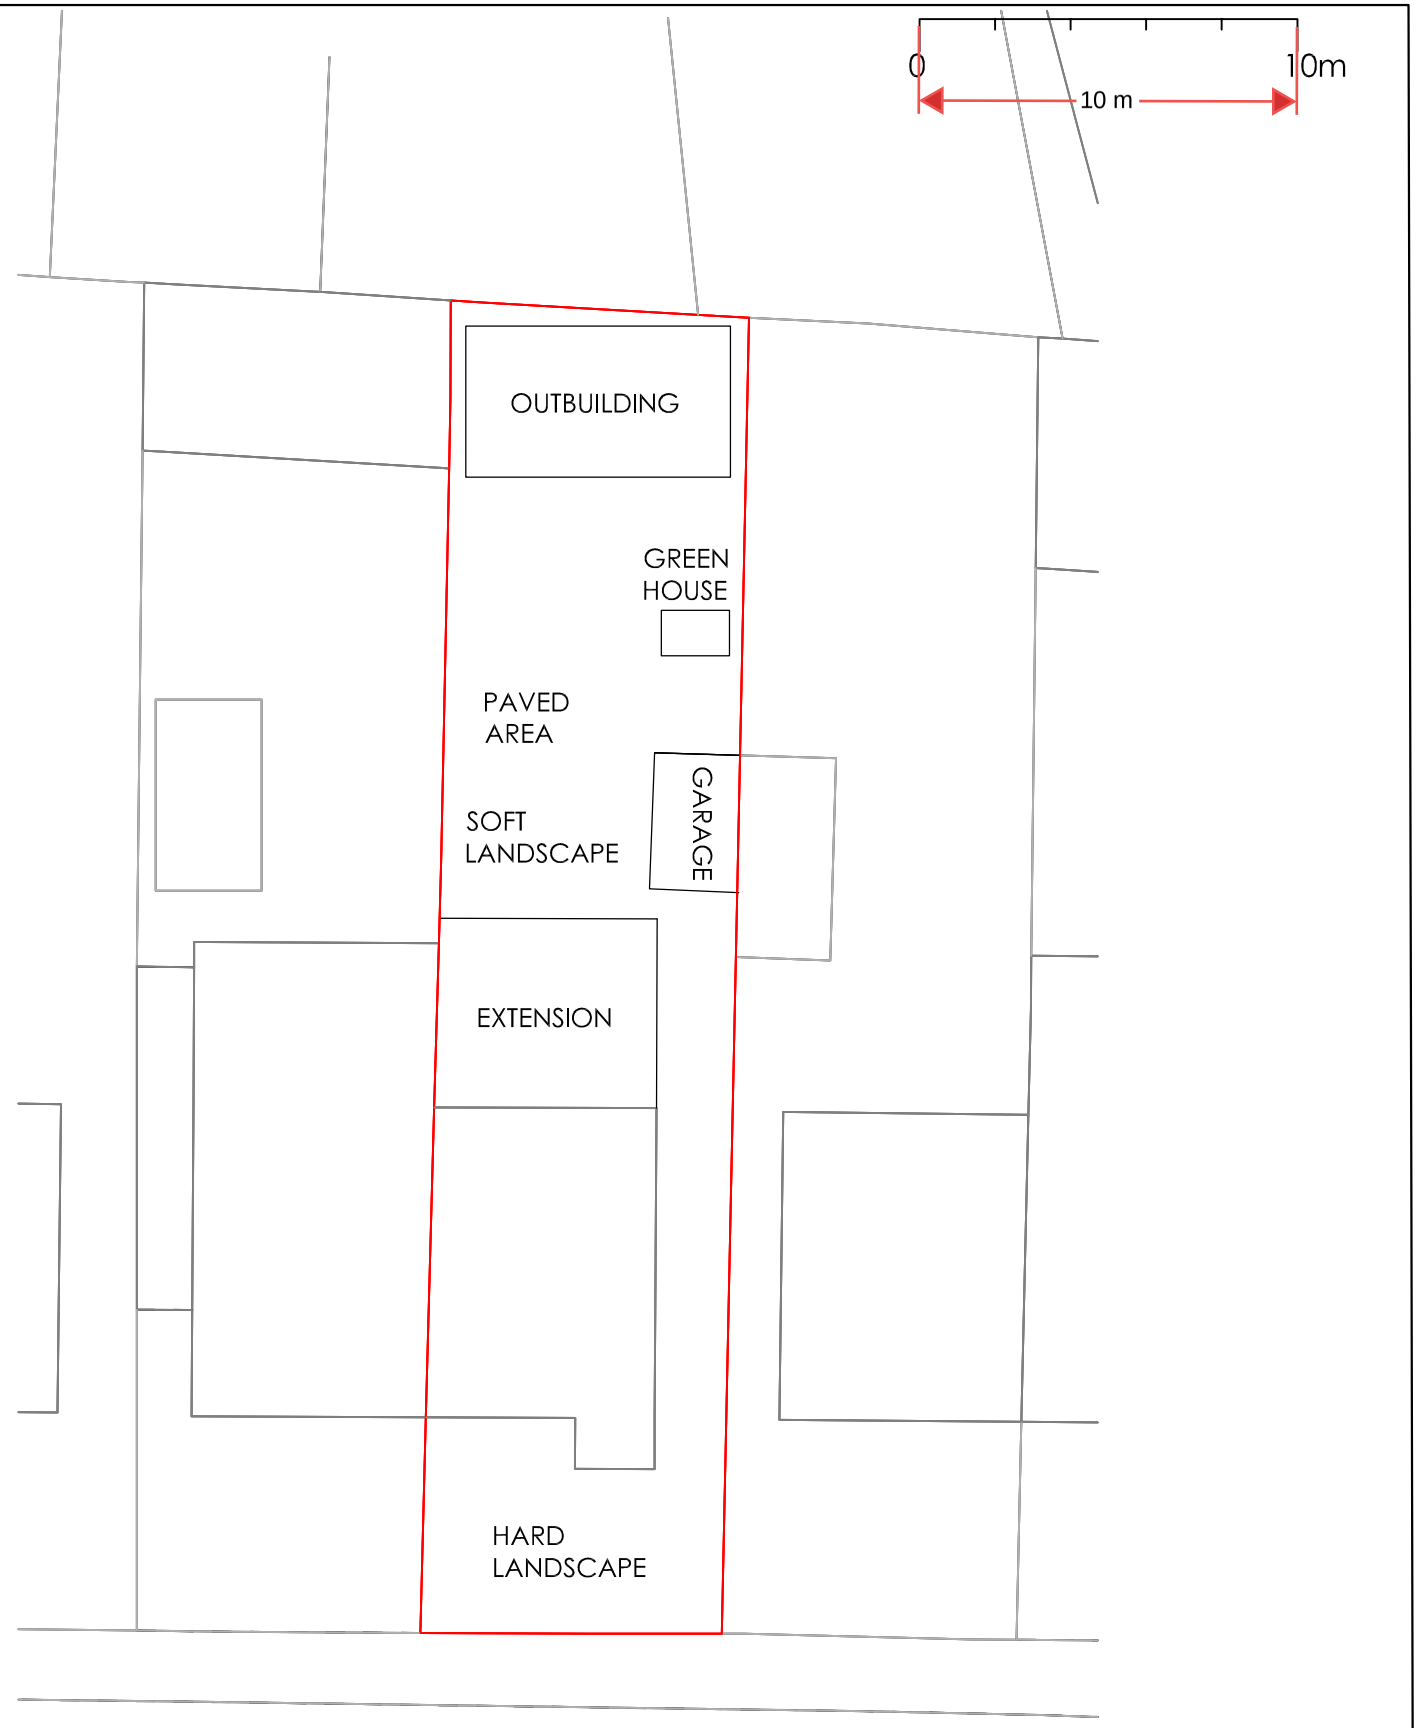

Proposed Block Plan

Project

Mr H S Chhapyan 69 Hall Road Northfleet Gravsesnd Kent DA11 8AN
Rear Single Storey Extension, Reduce Existing Garage Length and New Outbuilding

Drawing Title

Existing & Proposed Block Plans

Rev	Description	Date

H Channa

Picaroons Maidstone Road Platt Kent TN15 8LB

Tel: 07828277909 E-mail: hbchanna@tiscali.co.uk

Drawn	Date	Scale	Drawing No.
HC	Nov 2023	1:200	69HR/A3/07