



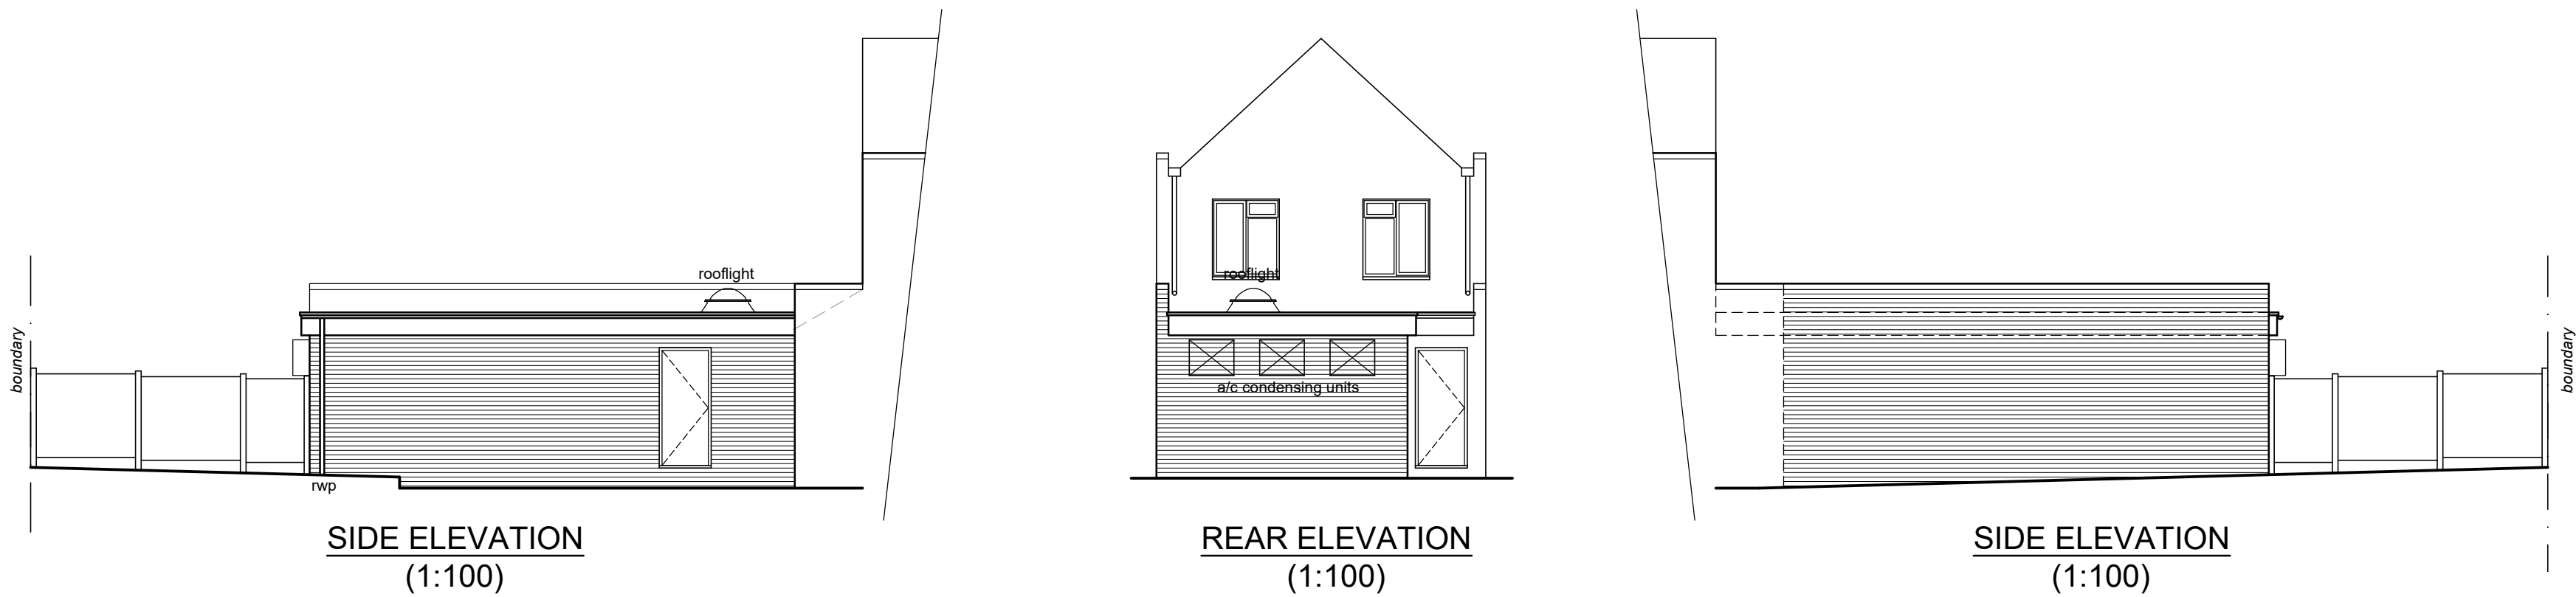


**MATERIALS**


ROOF  
SINGLE PLY ROOF MEMBRANE

WALLS  
FACING BRICKWORK TO MATCH EXISTING

DOOR  
WHITE UPVC

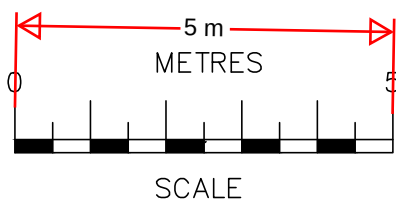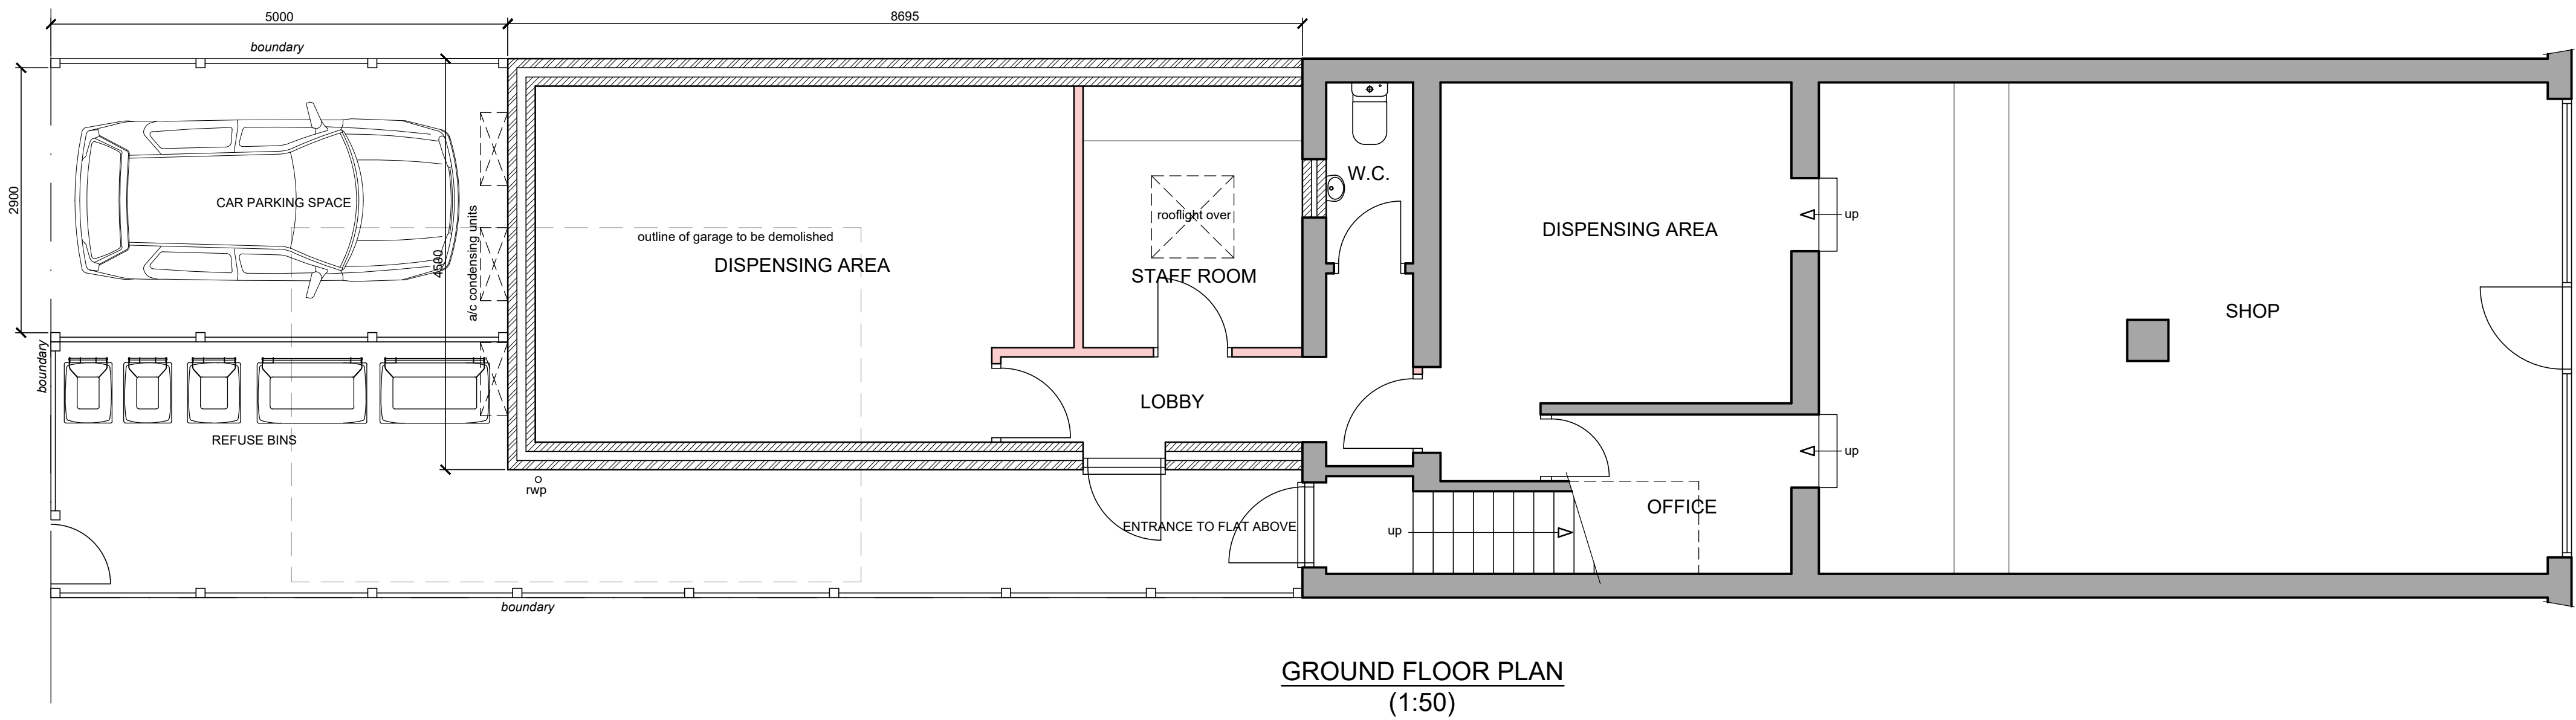

SCALE BAR @ 1:100

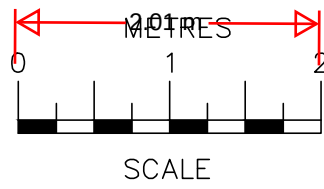

SCALE BAR @ 1:50

|   |                                                                             |          |
|---|-----------------------------------------------------------------------------|----------|
|   |                                                                             |          |
|   |                                                                             |          |
|   |                                                                             |          |
|   |                                                                             |          |
| Date   | No                                                                          | Revision |
| <b>Penfold Project Services</b>                                                                                  |                                                                             |          |
| Epmarket, Wrotham Road, Meopham, Kent, DA13 0JH<br>Telephone: 01474 816690<br>e-mail: apenfold448@btinternet.com |                                                                             |          |
| Job Title:   | SINGLEWELL PHARMACY<br>133 SINGLEWELL ROAD<br>GRAVESEND<br>KENT<br>DA11 7QA |          |
| Dwg Title:   | PLANS & ELEVATIONS<br>AS PROPOSED                                           |          |
| Scale:   | 1:50 & 1:100 @ A1                                                           |          |
| Dwg No.:   | 02                                                                          |          |
| Date:   | November 2023                                                               |          |