



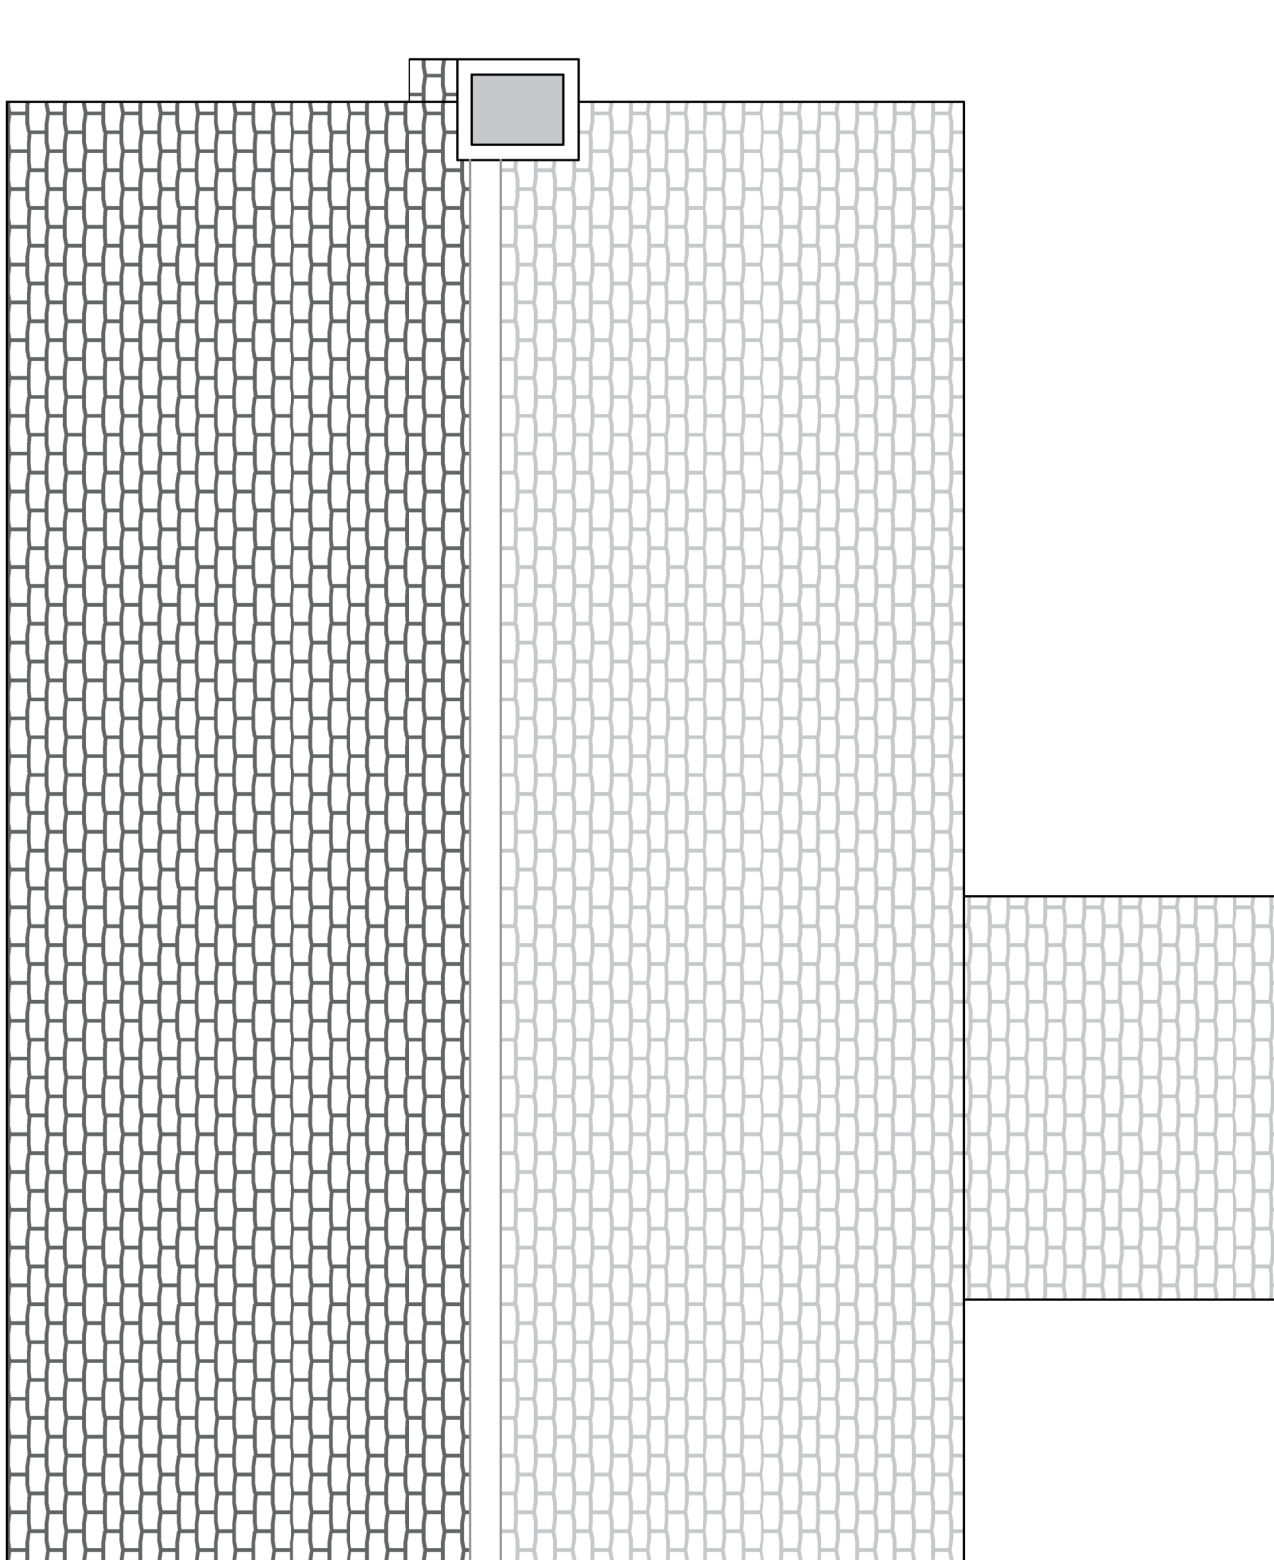

Existing Roof Plan @ 1:50

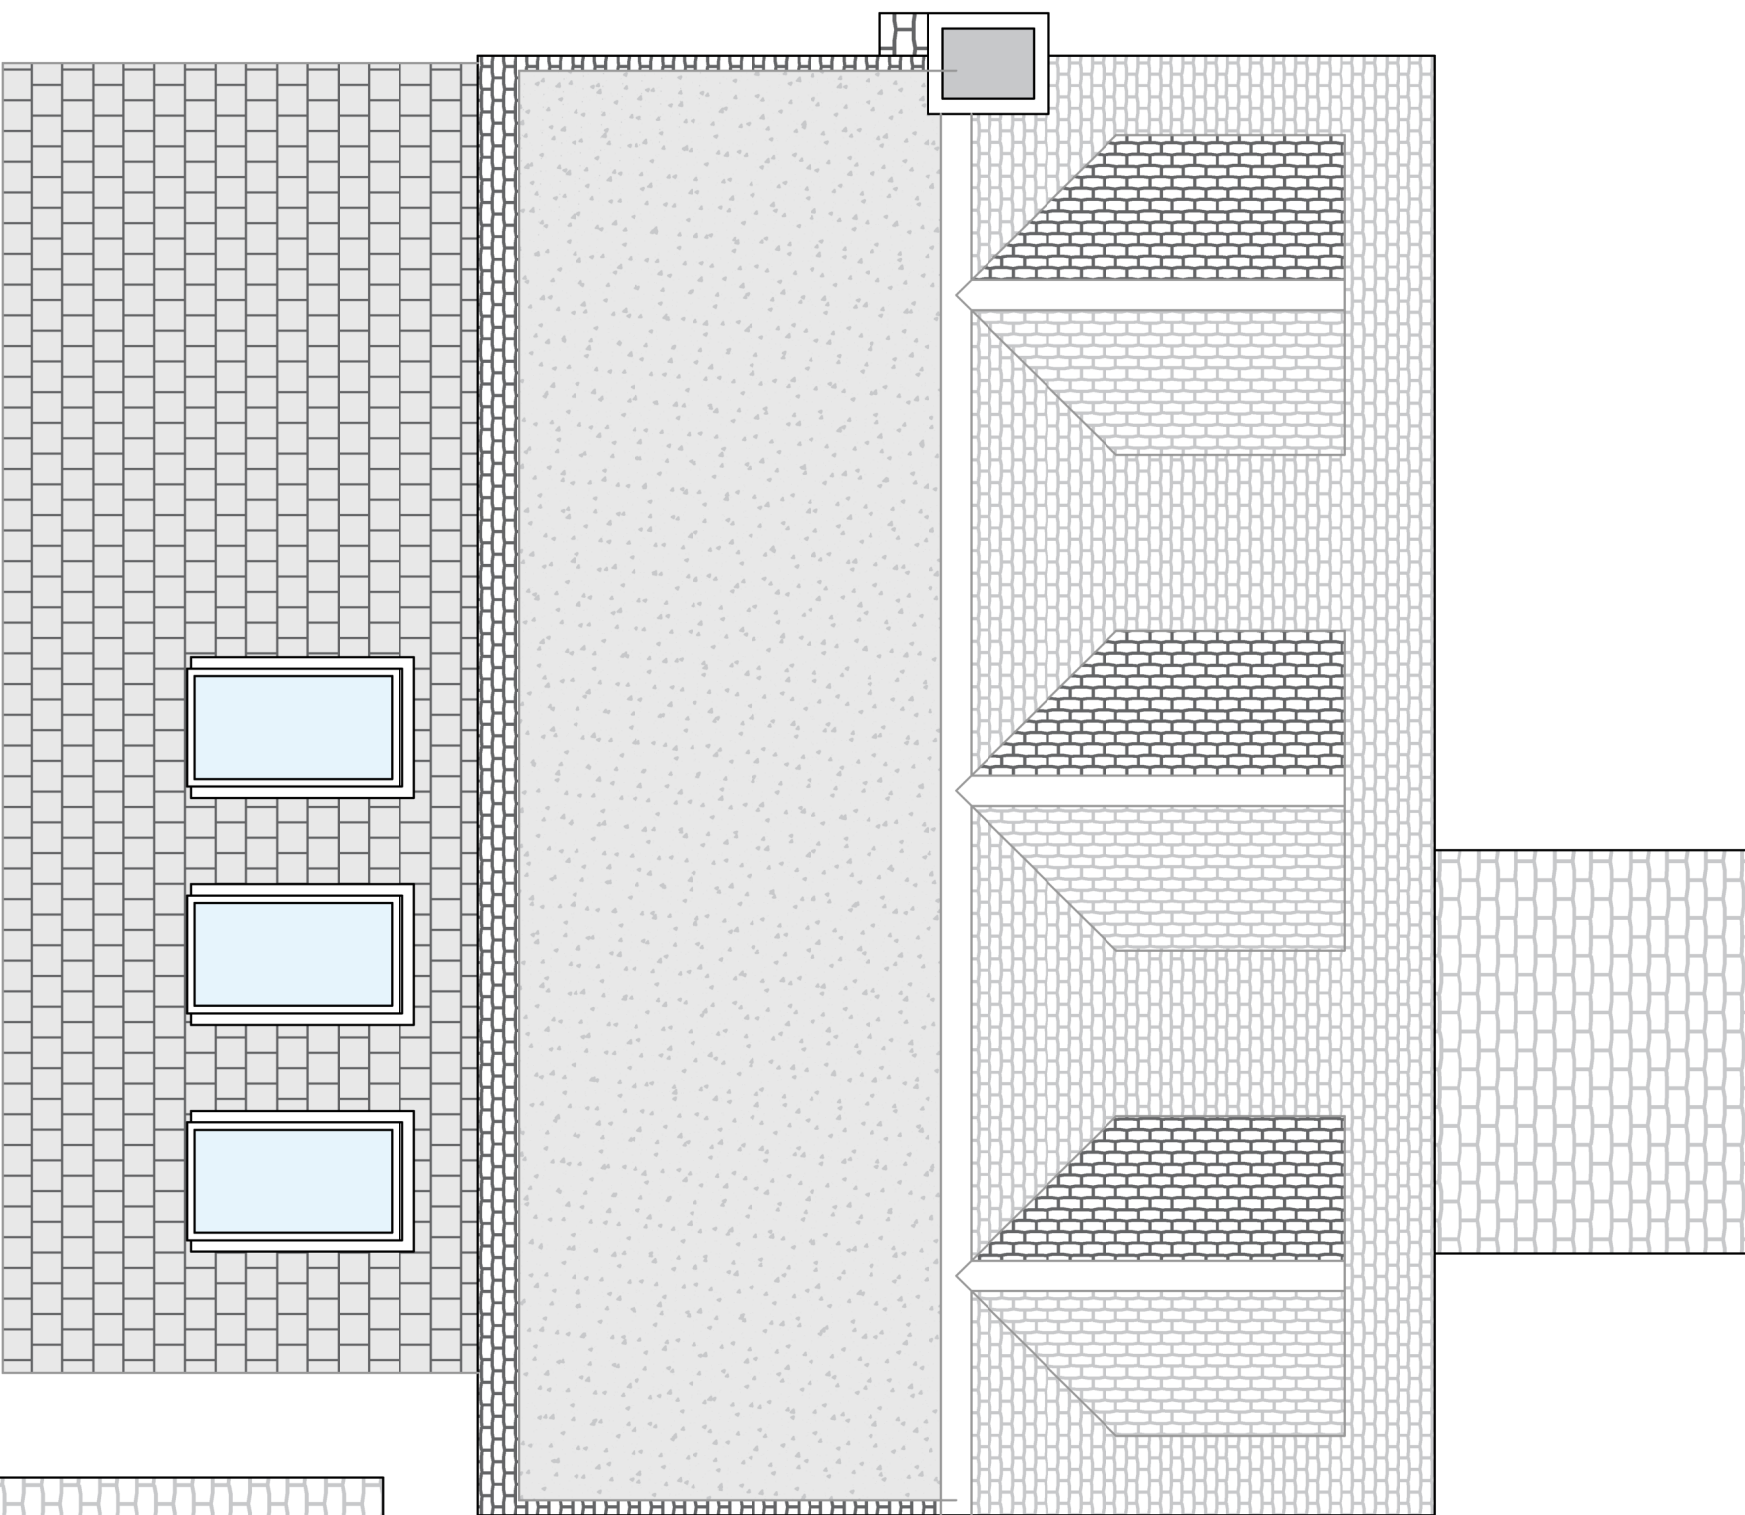

Proposed Roof Plans @ 1:50