



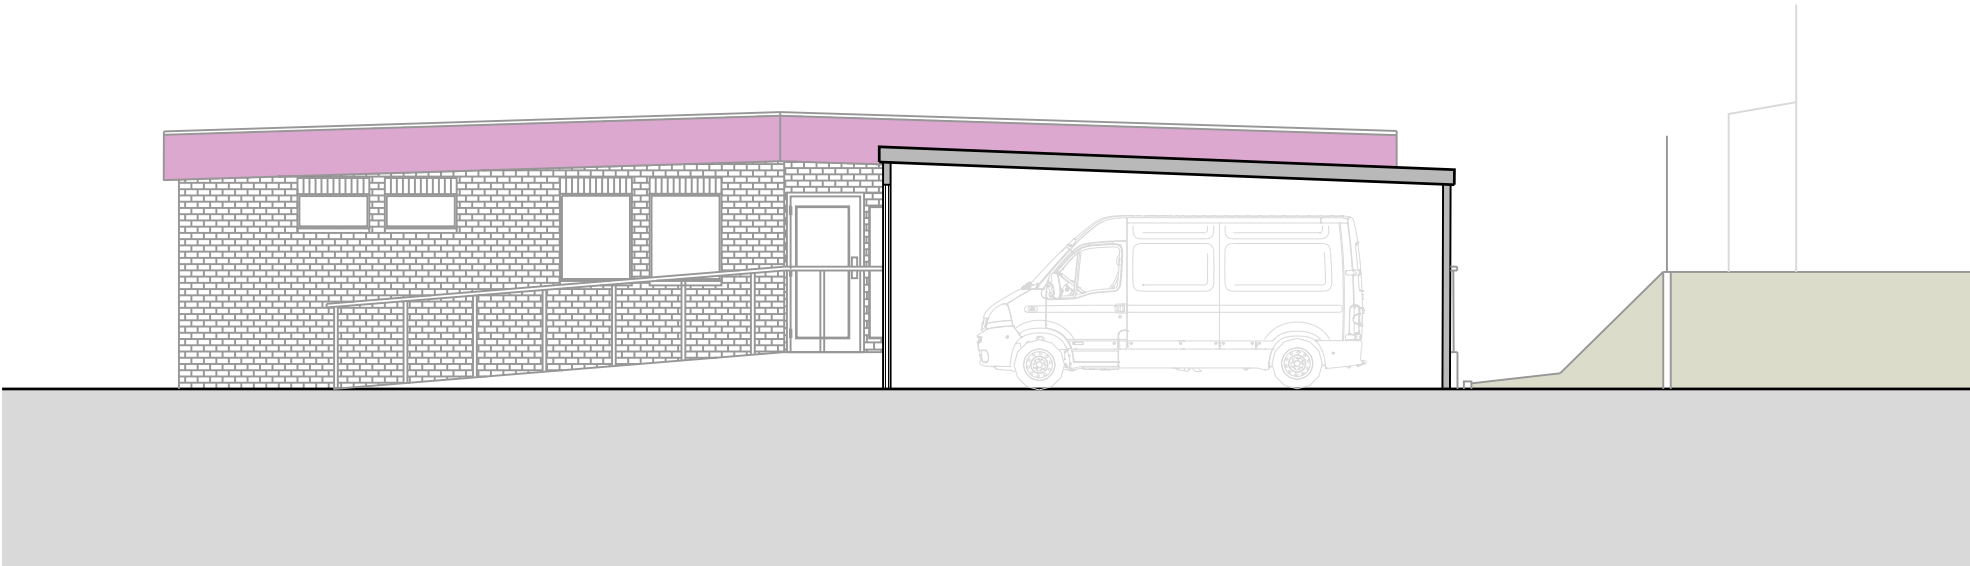


1 Section A-A
1:100



2 Section B-B
1:100

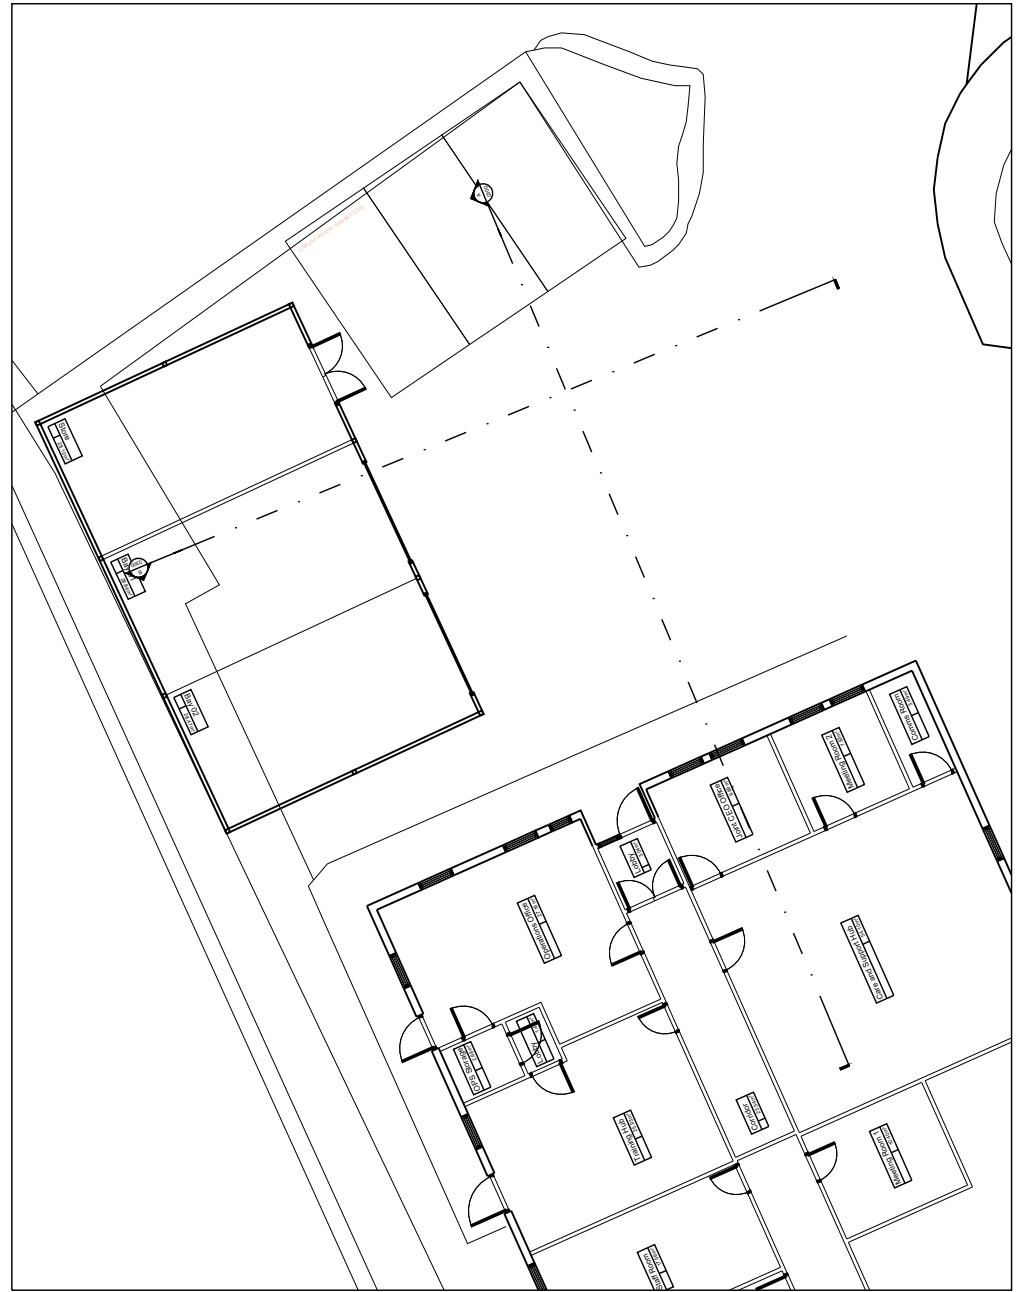

1:200 10 m
0 1 2 4 6 8 10M

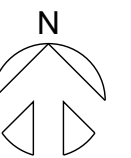

PLEASE NOTE

FOR CONSTRUCTION PURPOSES USE ONLY FIGURED DIMENSIONS. THIS DRAWING MUST ALWAYS BE READ IN CONJUNCTION WITH ALL RELEVANT PROJECT DETAILS. ALL DIMENSIONS MUST BE CHECKED ON SITE PRIOR TO COMMENCEMENT. PLEASE REPORT ANY DISCREPANCY TO THE ARCHITECT OR CONTRACT ADMINISTRATOR

© COPYRIGHT HMY 2025

DRAWING DATE July-25

Revisions

P01 14.07.25 ER FIRST ISSUE

1:100 5 m
0 1 2 3 4 5M

Drawing	Proposed Site Sections	Scale @ A3	1:100
Project/Client	Potential Extension ADSS Alzheimers & Dementia Support Centre	Purpose of Issue	Planning
Job reference	Drawing number	Status	P01
03249-HMY-PR-ZZ-DR-A-0301			

HMY
HazleMcCormackYoung LLP/Chartered Architects/
Offices in Tunbridge Wells & Dover
t 01892 515 311/ www.hmy.uk.com