


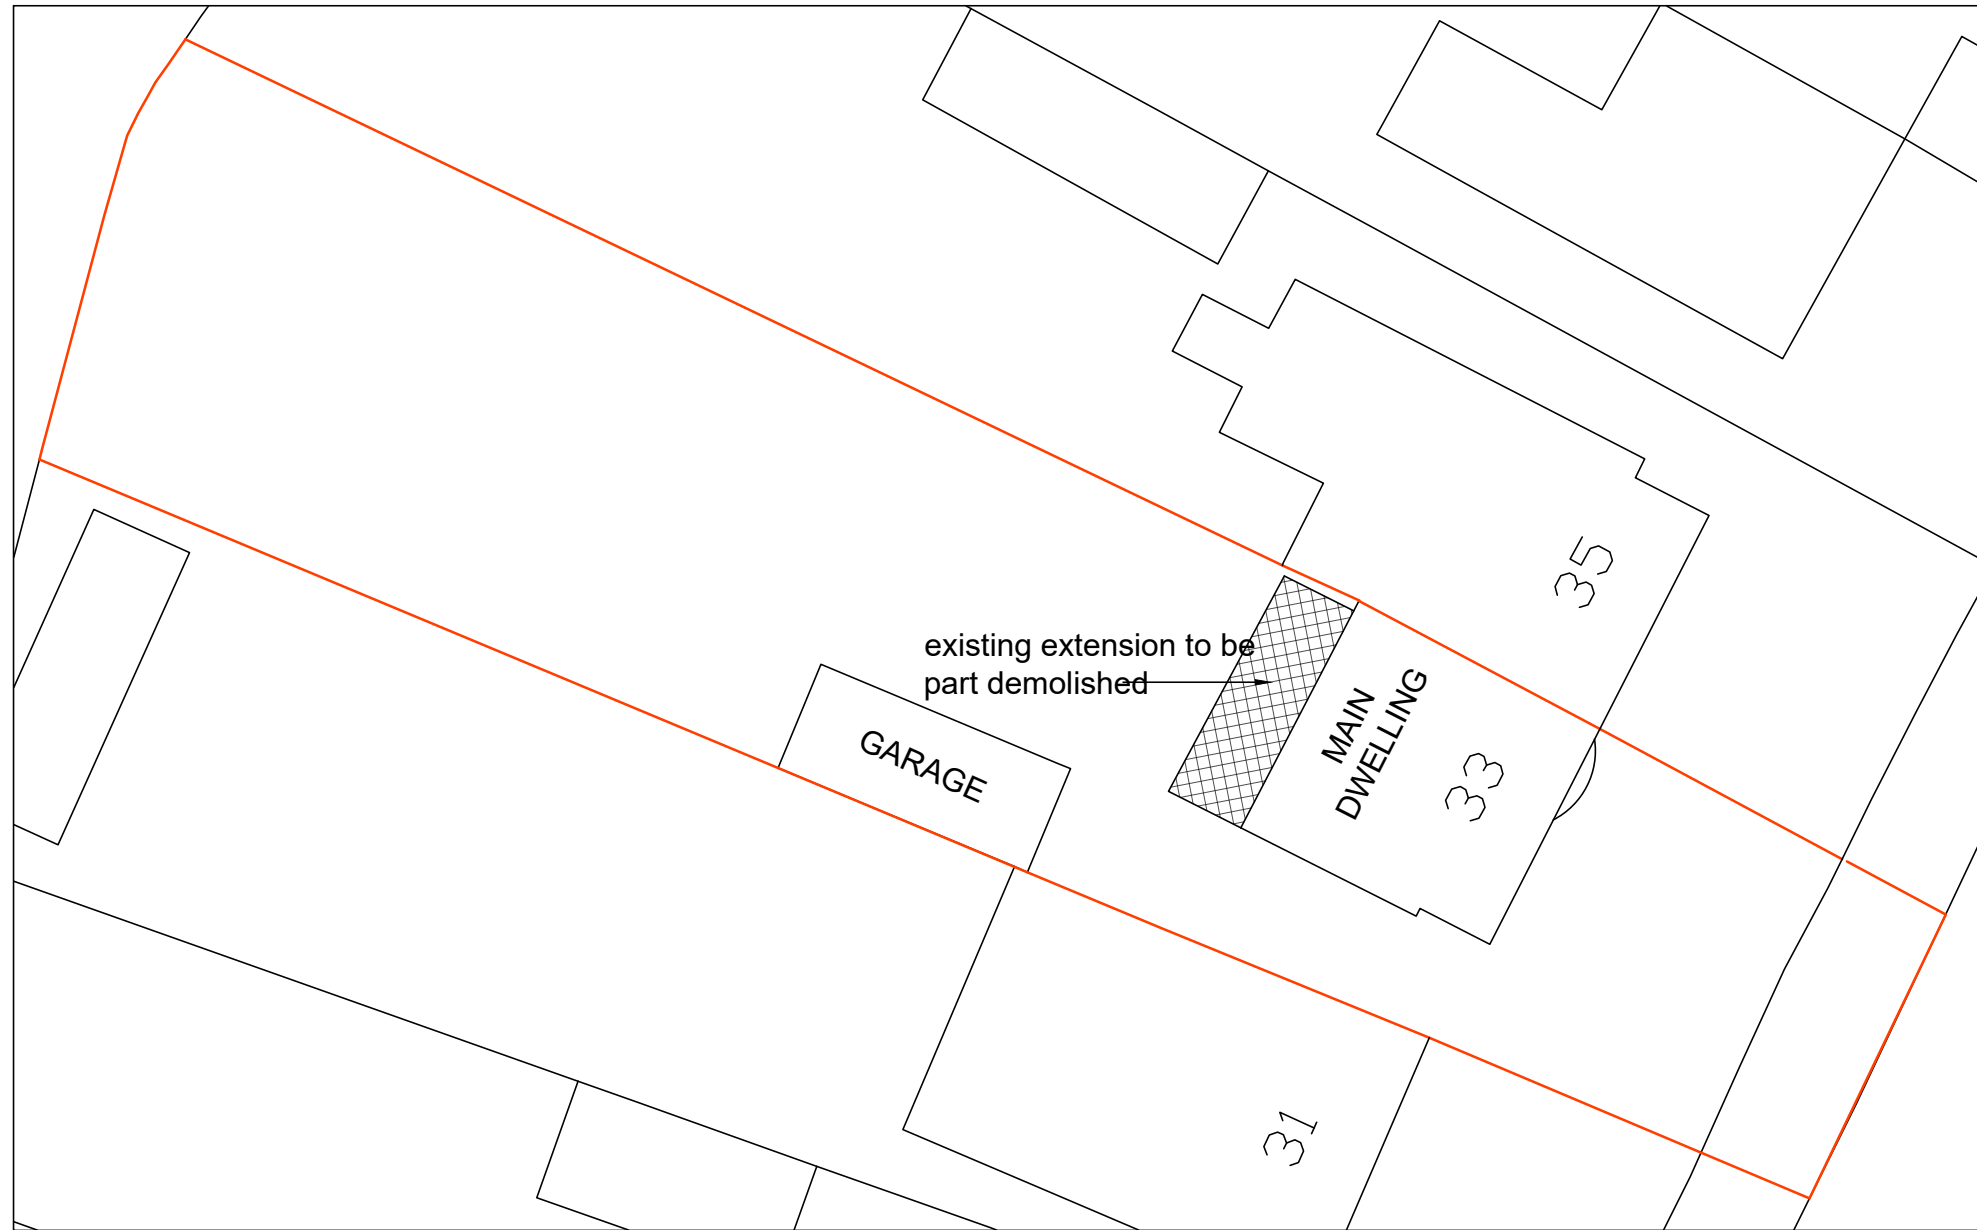


**BLOCK PLAN
AS EXISTING
(1:200)**



**BLOCK PLAN
AS PROPOSED
(1:200)**




**FRONT GARDEN AREA
AS EXISTING
(1:100)**

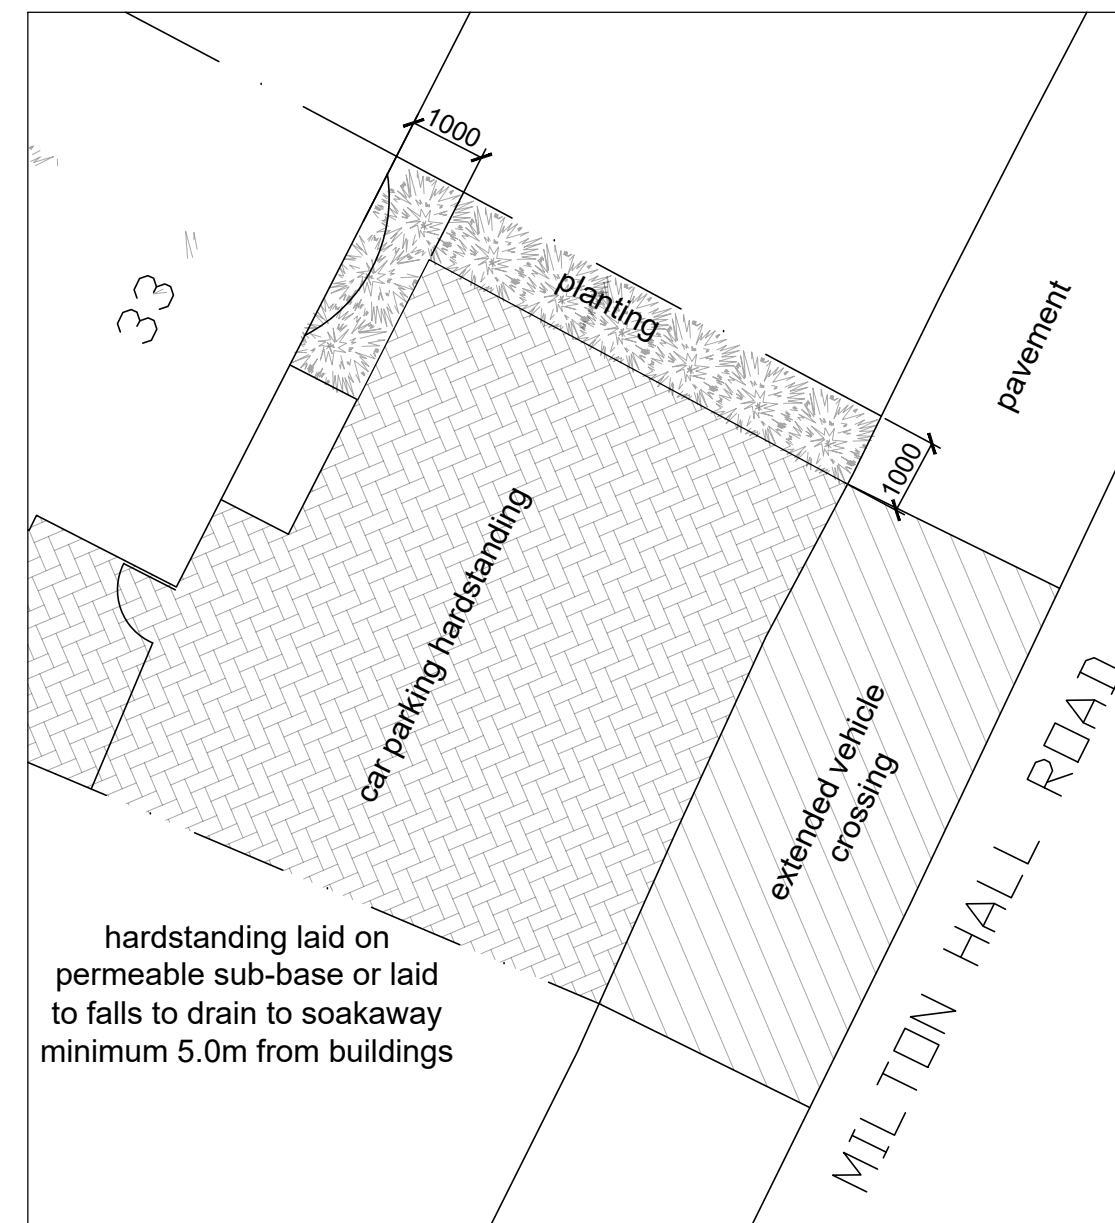


**PROPOSED GARDEN/PARKING AREA
AS PROPOSED
(1:100)**

© This drawing is protected by copyright and must not be copied or reproduced without the written consent of Penfold Project Services

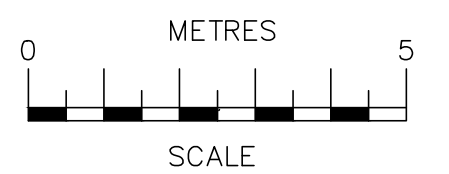

SCALE BAR @ 1:100

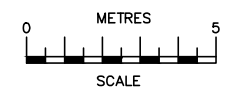

SCALE BAR @ 1:200

Date	No	Revision
Penfold Project Services		
Epmarket, Wrotham Road, Meopham, Kent, DA13 0JH Telephone: 01474 816690 e-mail: apenfold448@btinternet.com		
Job Title:	33 MILTON HALL ROAD GRAVESEND KENT DA12 1QN	
Dwg Title:	BLOCK PLANS AS EXISTING & AS PROPOSED	
Scale:	1:200 & 1:100 @ A2	
Dwg No.:	02	
Date:	October 2022	