


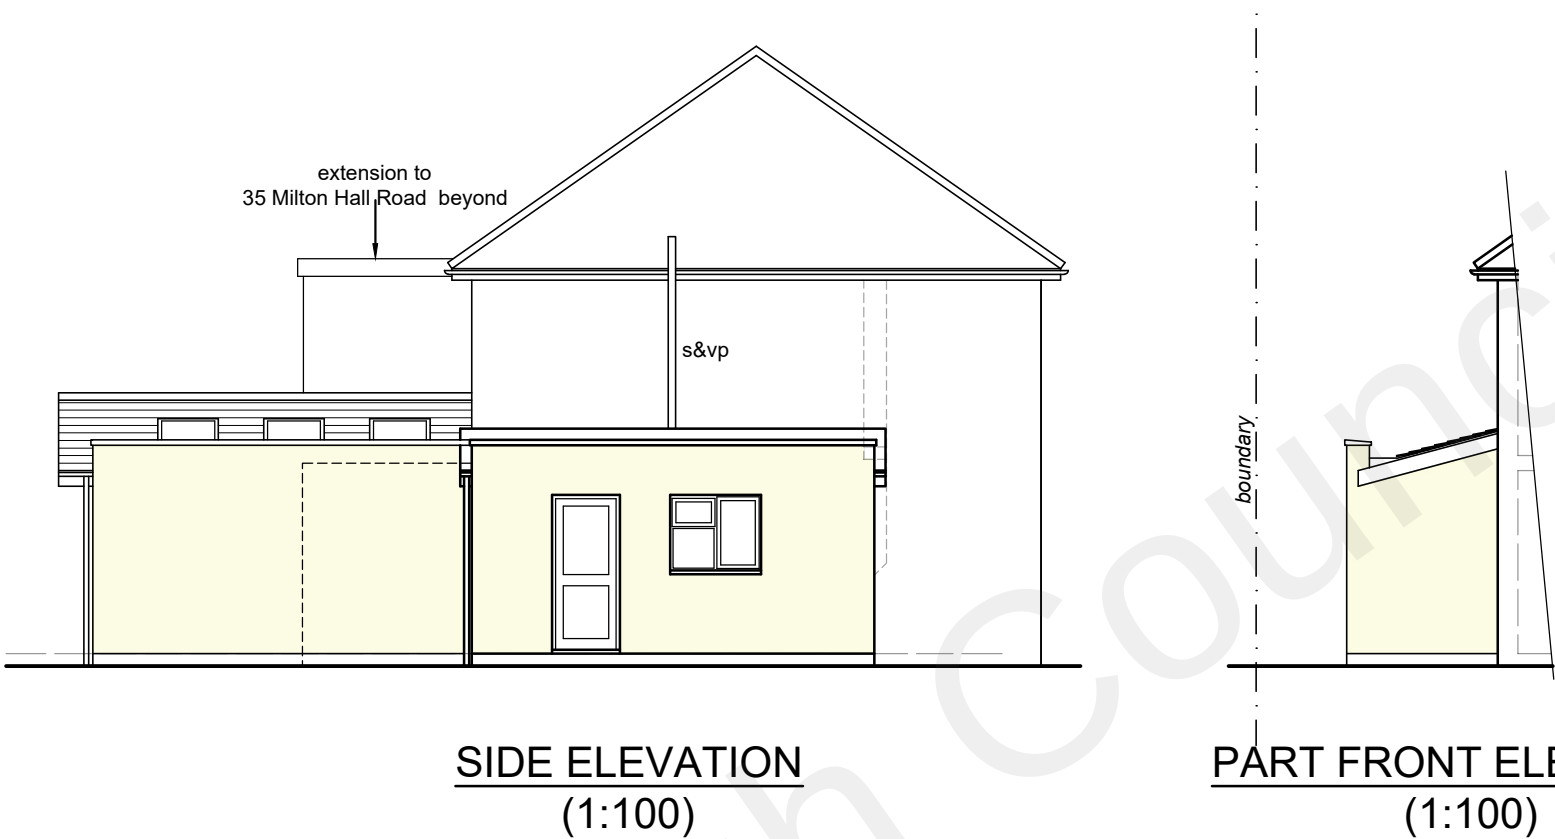
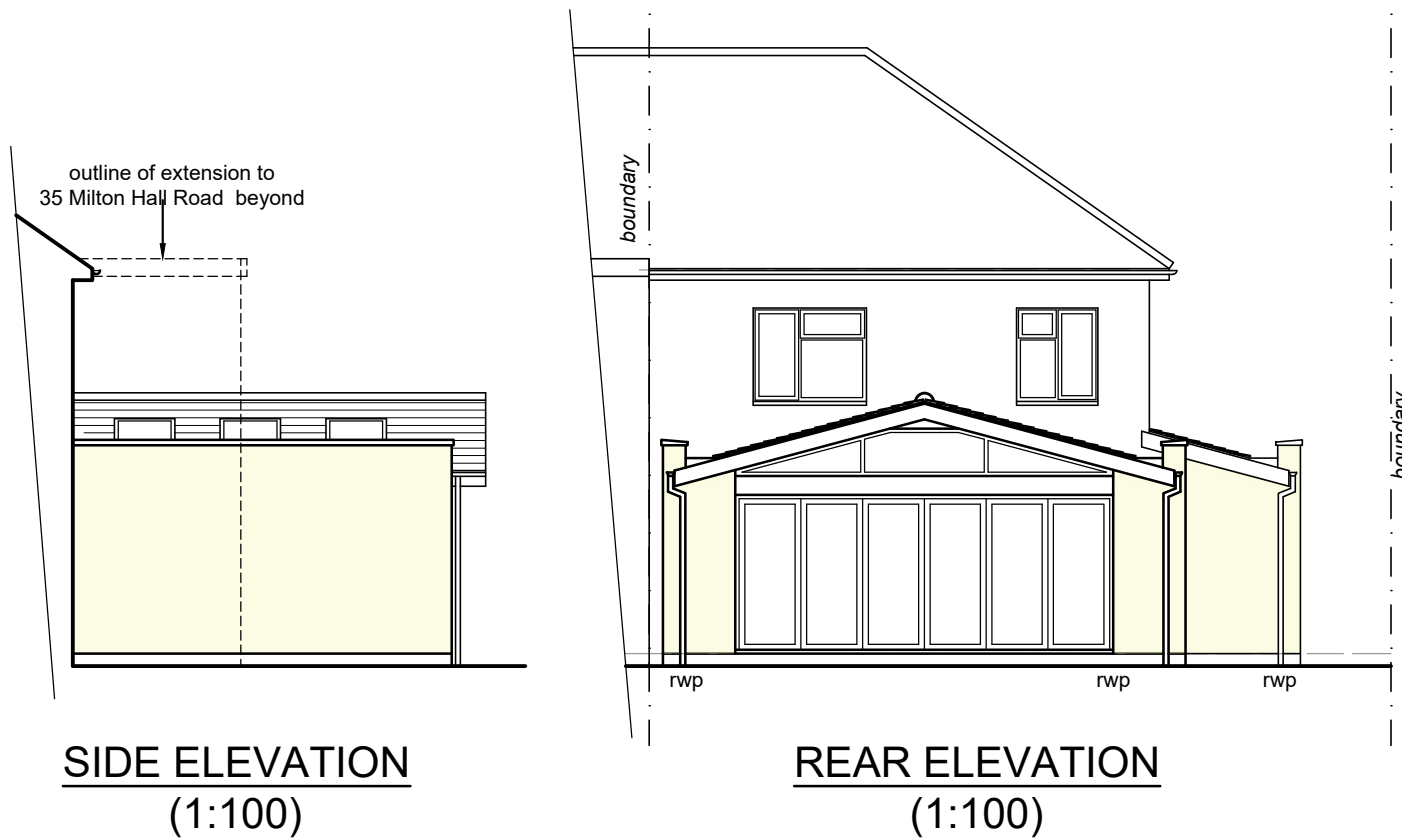


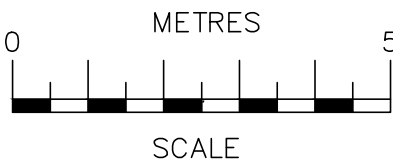

- MATERIALS**
- ROOFS
ROOF TILES - COLOUR TO MATCH EXISTING
 - WALLS
PAINTED RENDER TO MATCH EXISTING
 - WINDOWS & DOORS
WHITE uPVC TO MATCH EXISTING

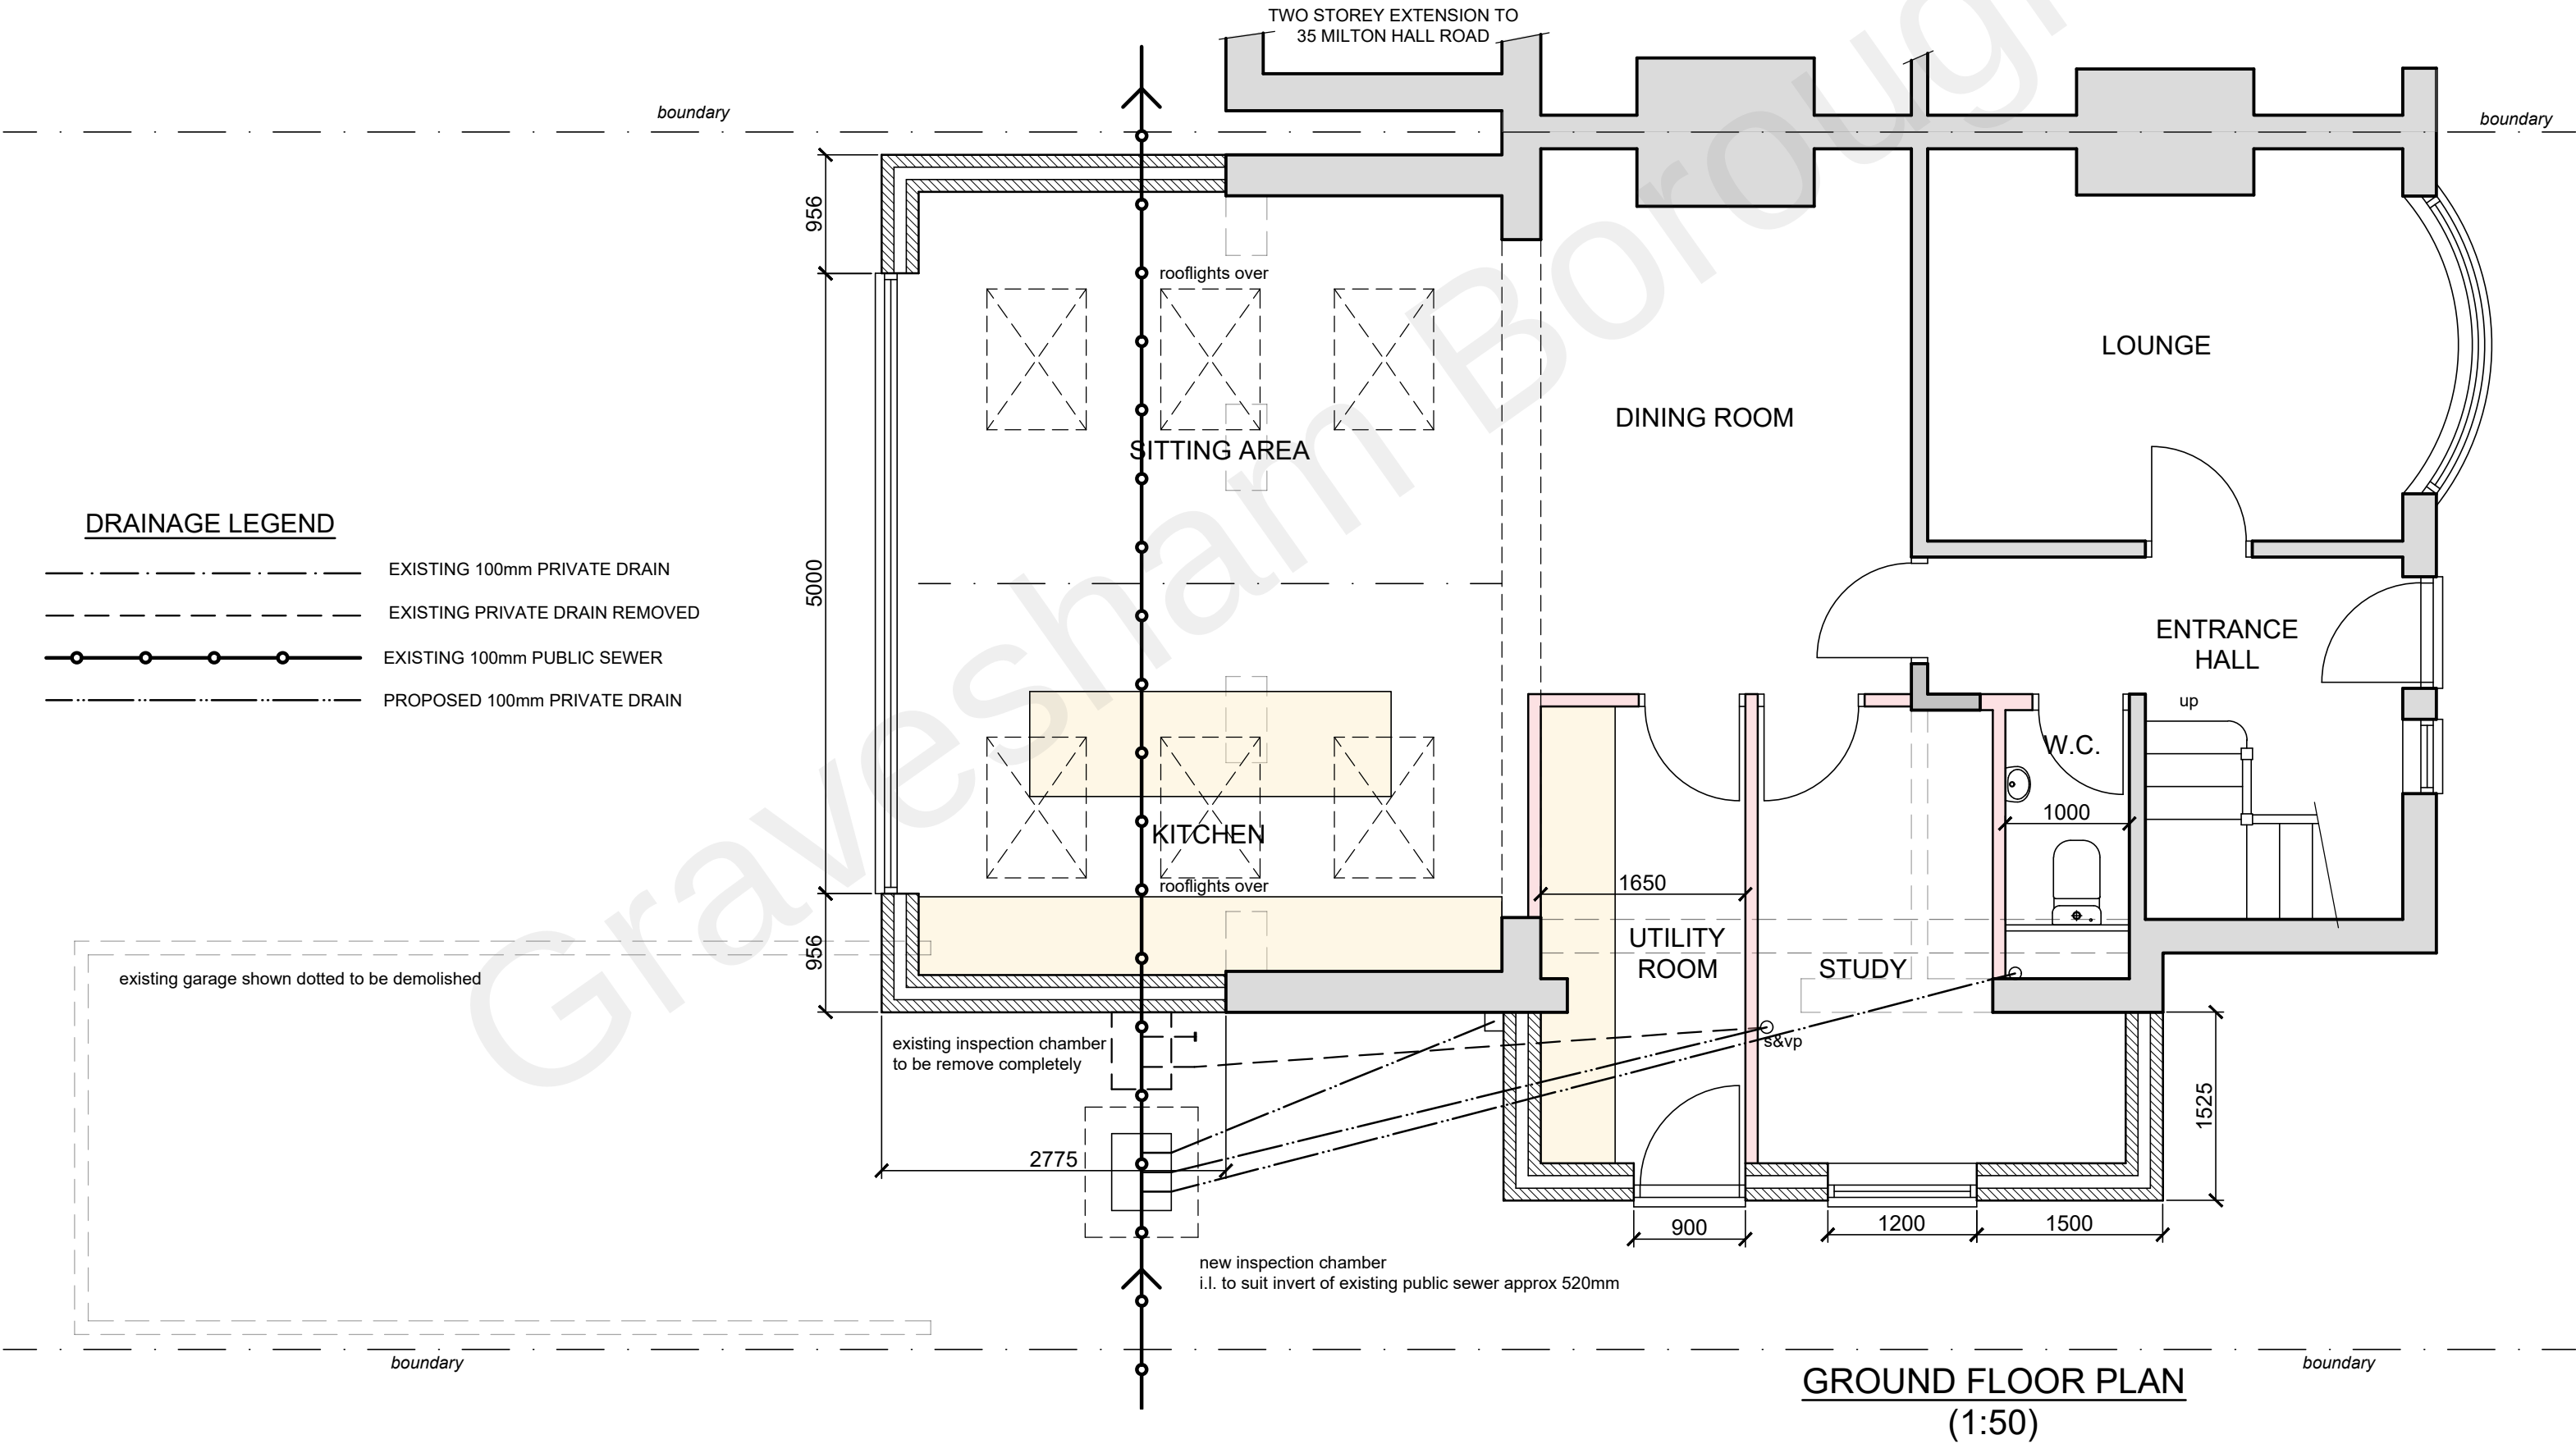

SCALE BAR @ 1:100

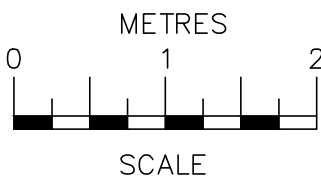

SCALE BAR @ 1:50

Date	No	Revision
Penfold Project Services		
Epmarket, Wrotham Road, Meopham, Kent, DA13 0JH Telephone: 01474 816690 e-mail: apenfold448@btinternet.com		
Job Title: 33 MILTON HALL ROAD GRAVESEND KENT DA12 1QN		
Dwg Title: PLANS & ELEVATIONS AS PROPOSED		
Scale: 1:50 & 1:100 @ A2		
Dwg No.: 02		
Date: October 2022		