




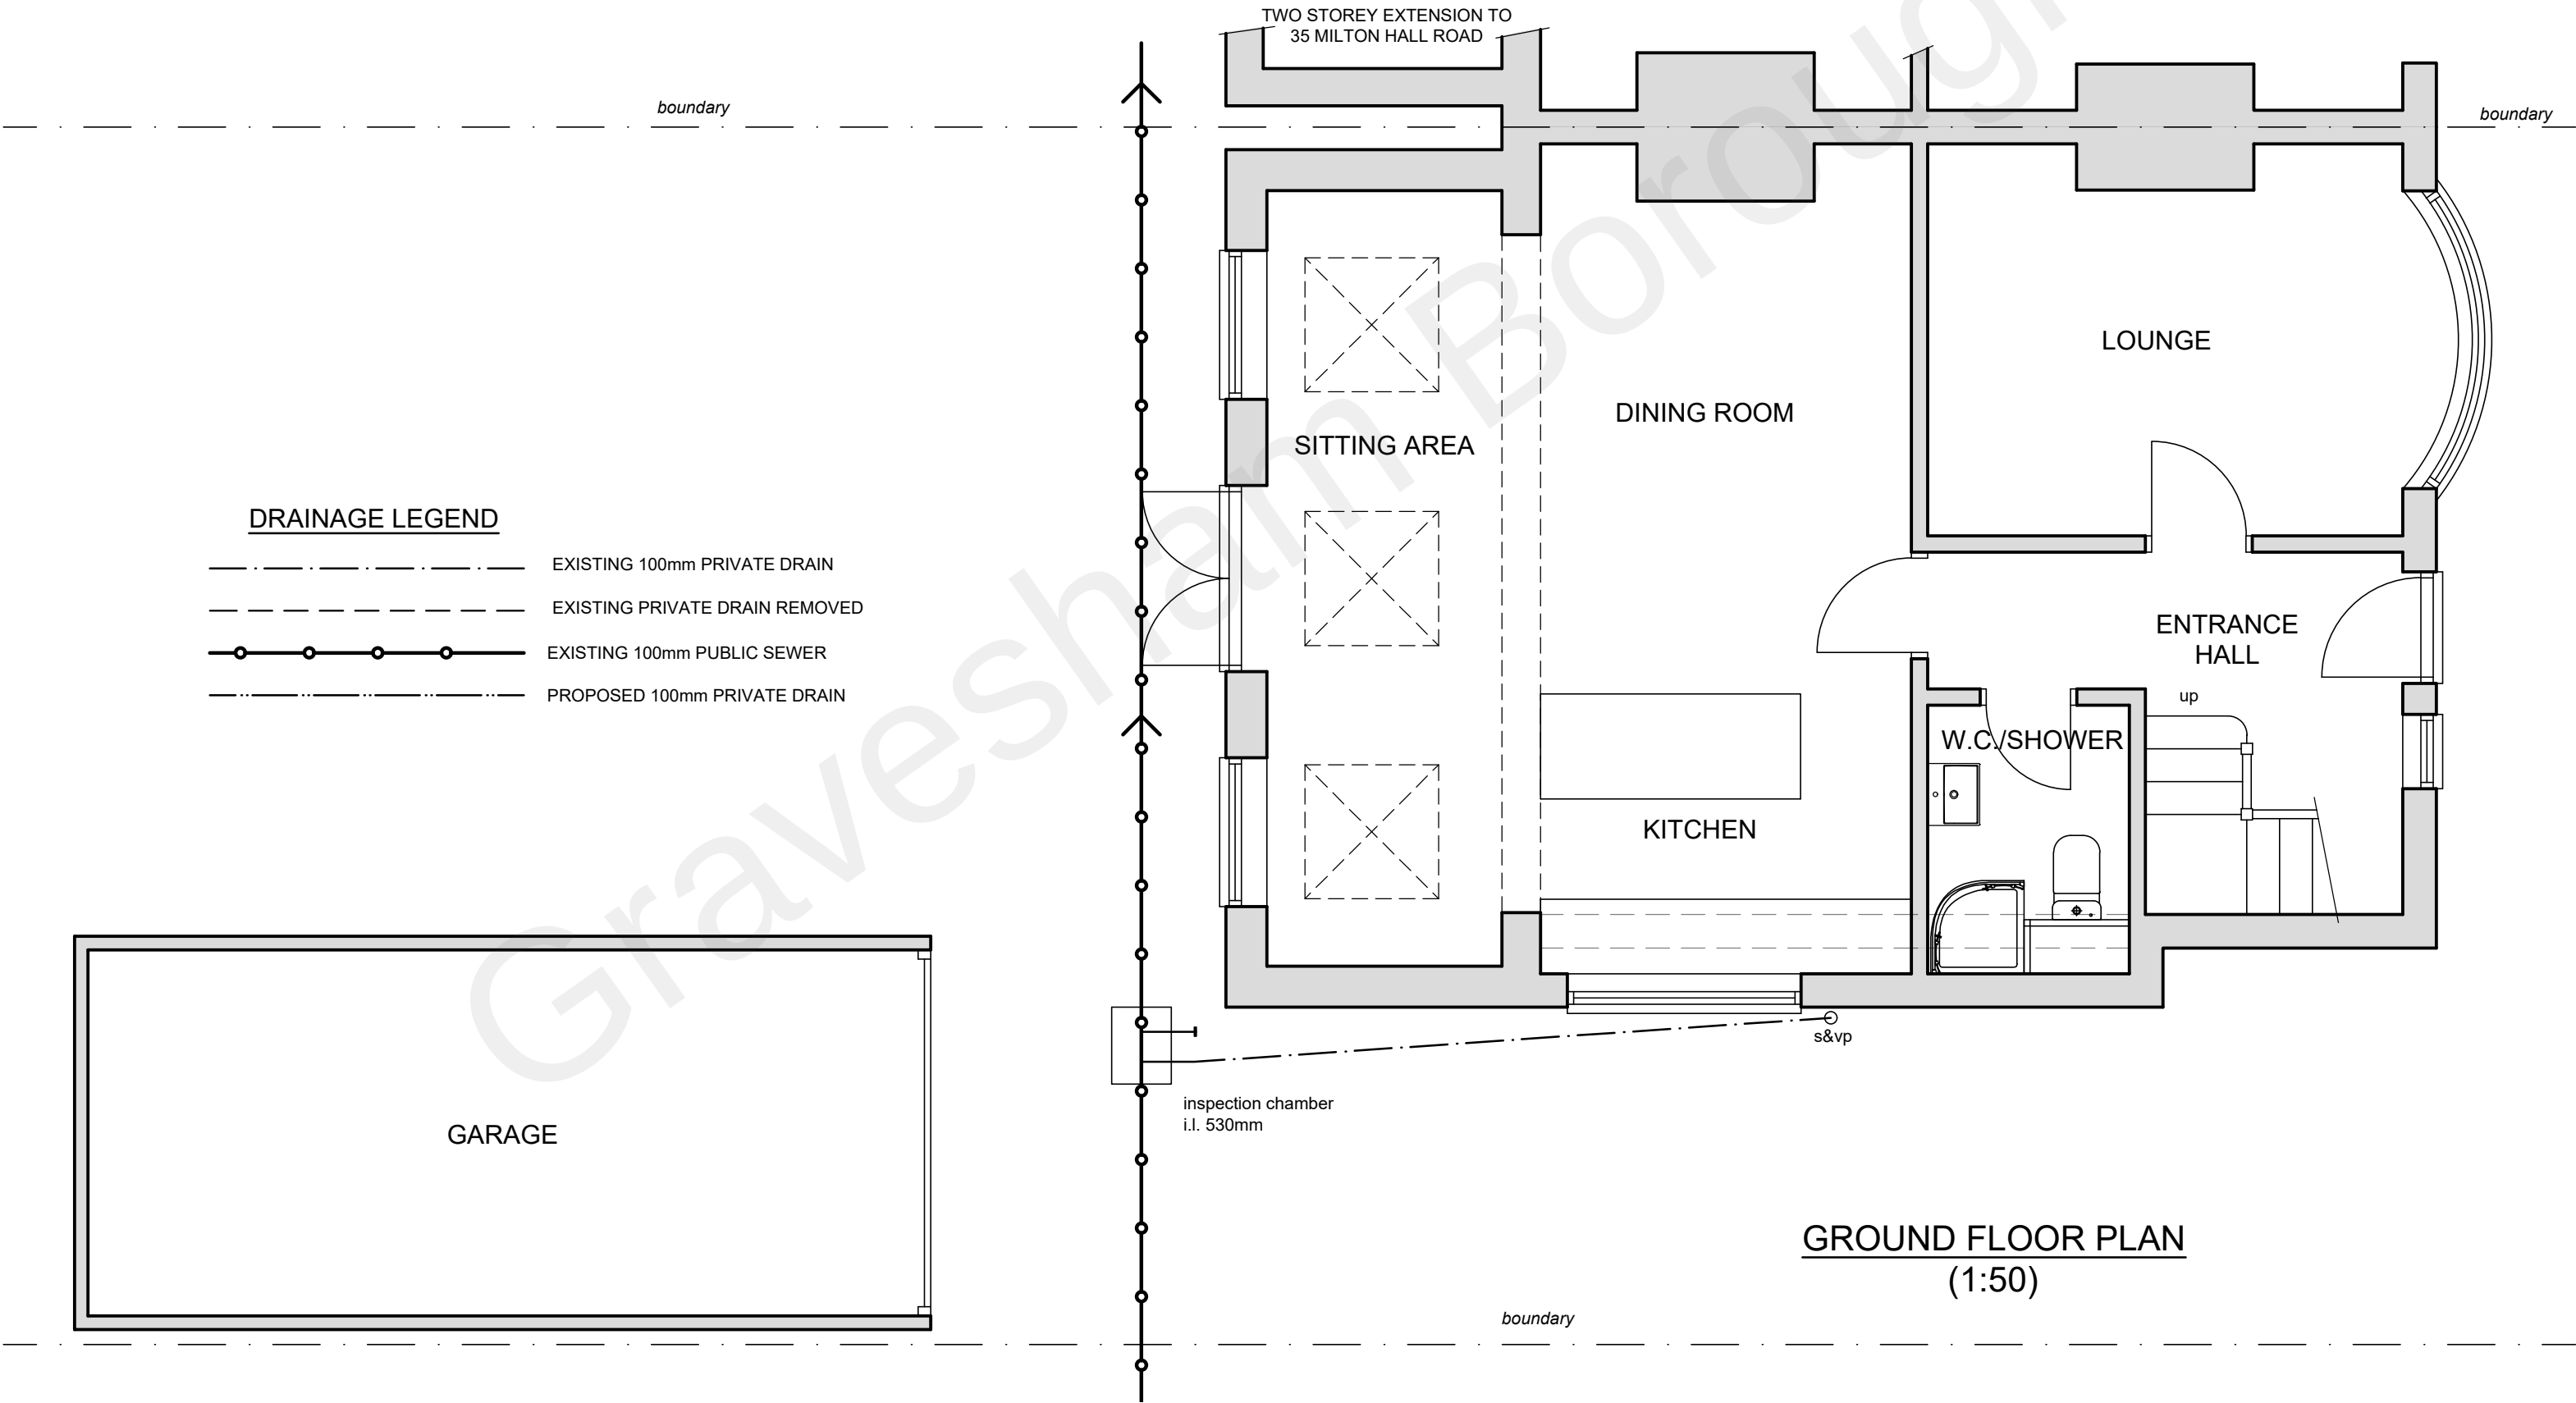

- DRAINAGE LEGEND**
- EXISTING 100mm PRIVATE DRAIN
 - EXISTING PRIVATE DRAIN REMOVED
 - EXISTING 100mm PUBLIC SEWER
 - PROPOSED 100mm PRIVATE DRAIN

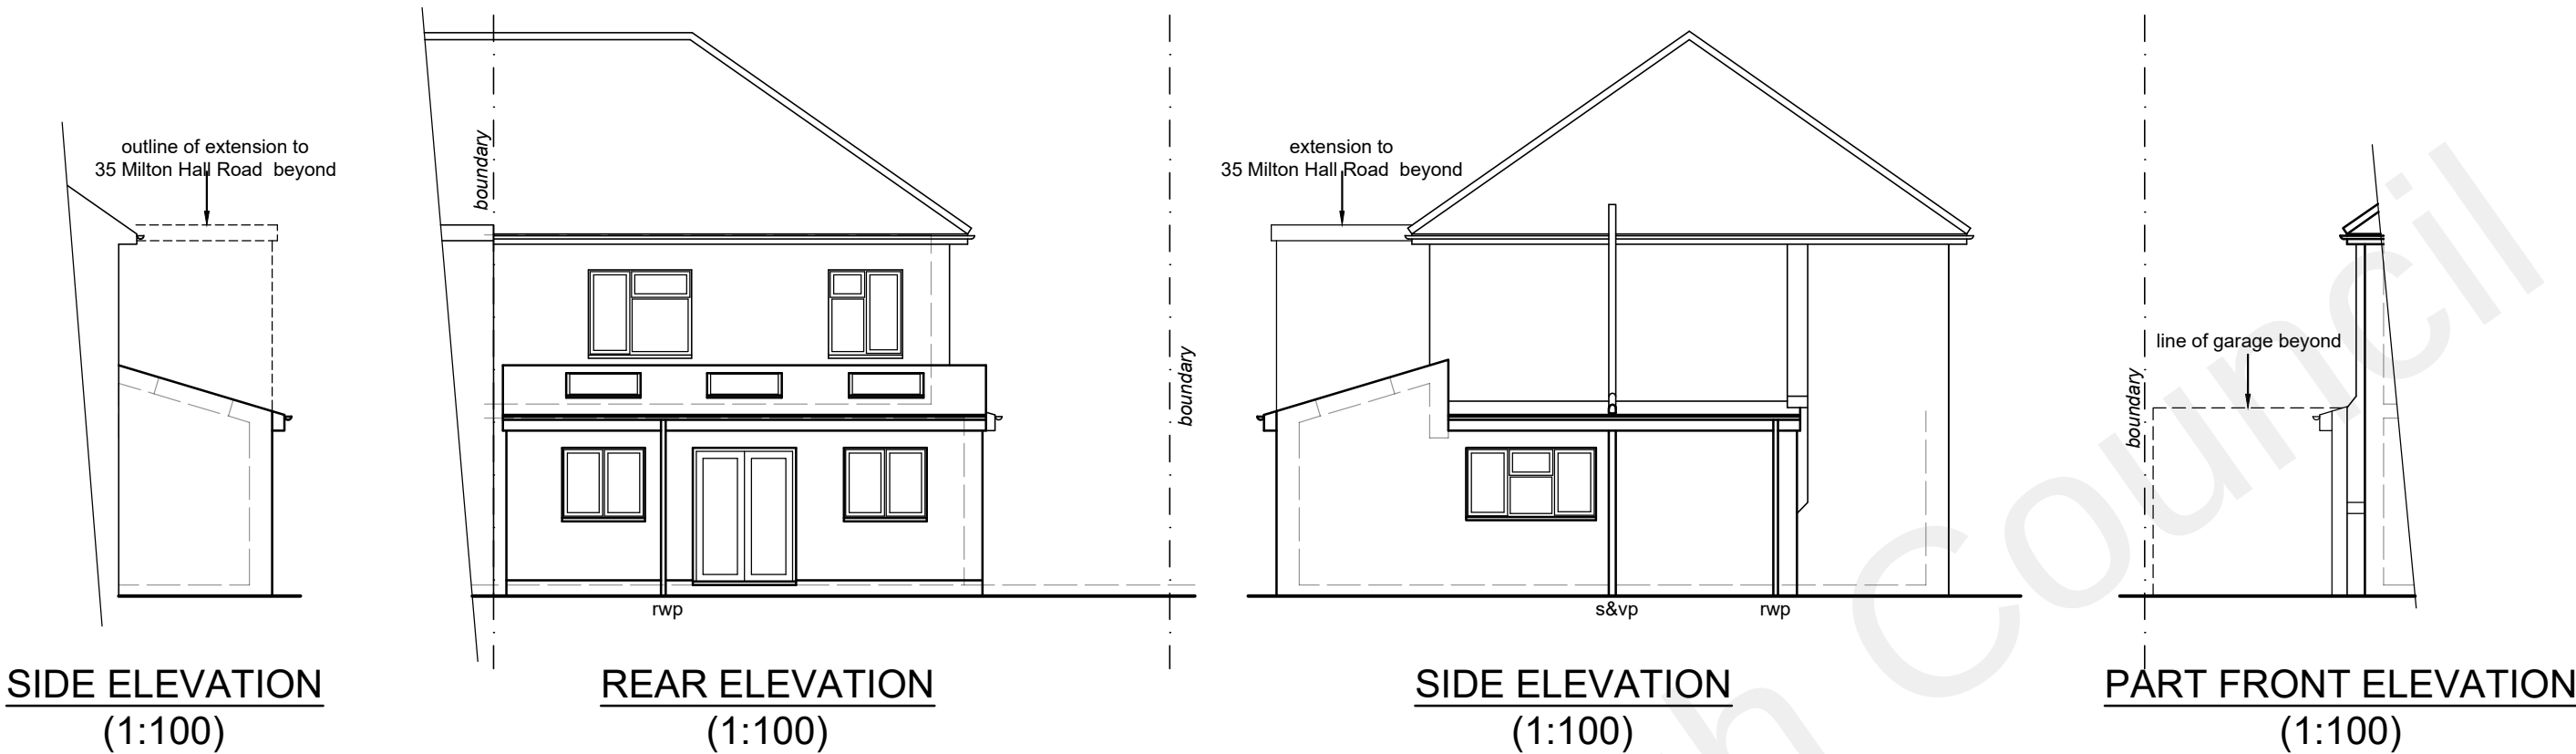

SCALE
SCALE BAR @ 1:100

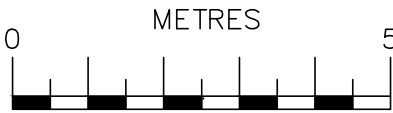

SCALE
SCALE BAR @ 1:50

Date	No	Revision
Penfold Project Services		
Epmarket, Wrotham Road, Meopham, Kent, DA13 0JH Telephone: 01474 816690 e-mail: apenfold448@btinternet.com		
Job Title:	33 MILTON HALL ROAD GRAVESEND KENT DA12 1QN	
Dwg Title:	PLANS & ELEVATIONS AS EXISTING	
Scale:	1:50 & 1:100 @ A2	
Dwg No.:	01	
Date:	October 2022	