


4-1

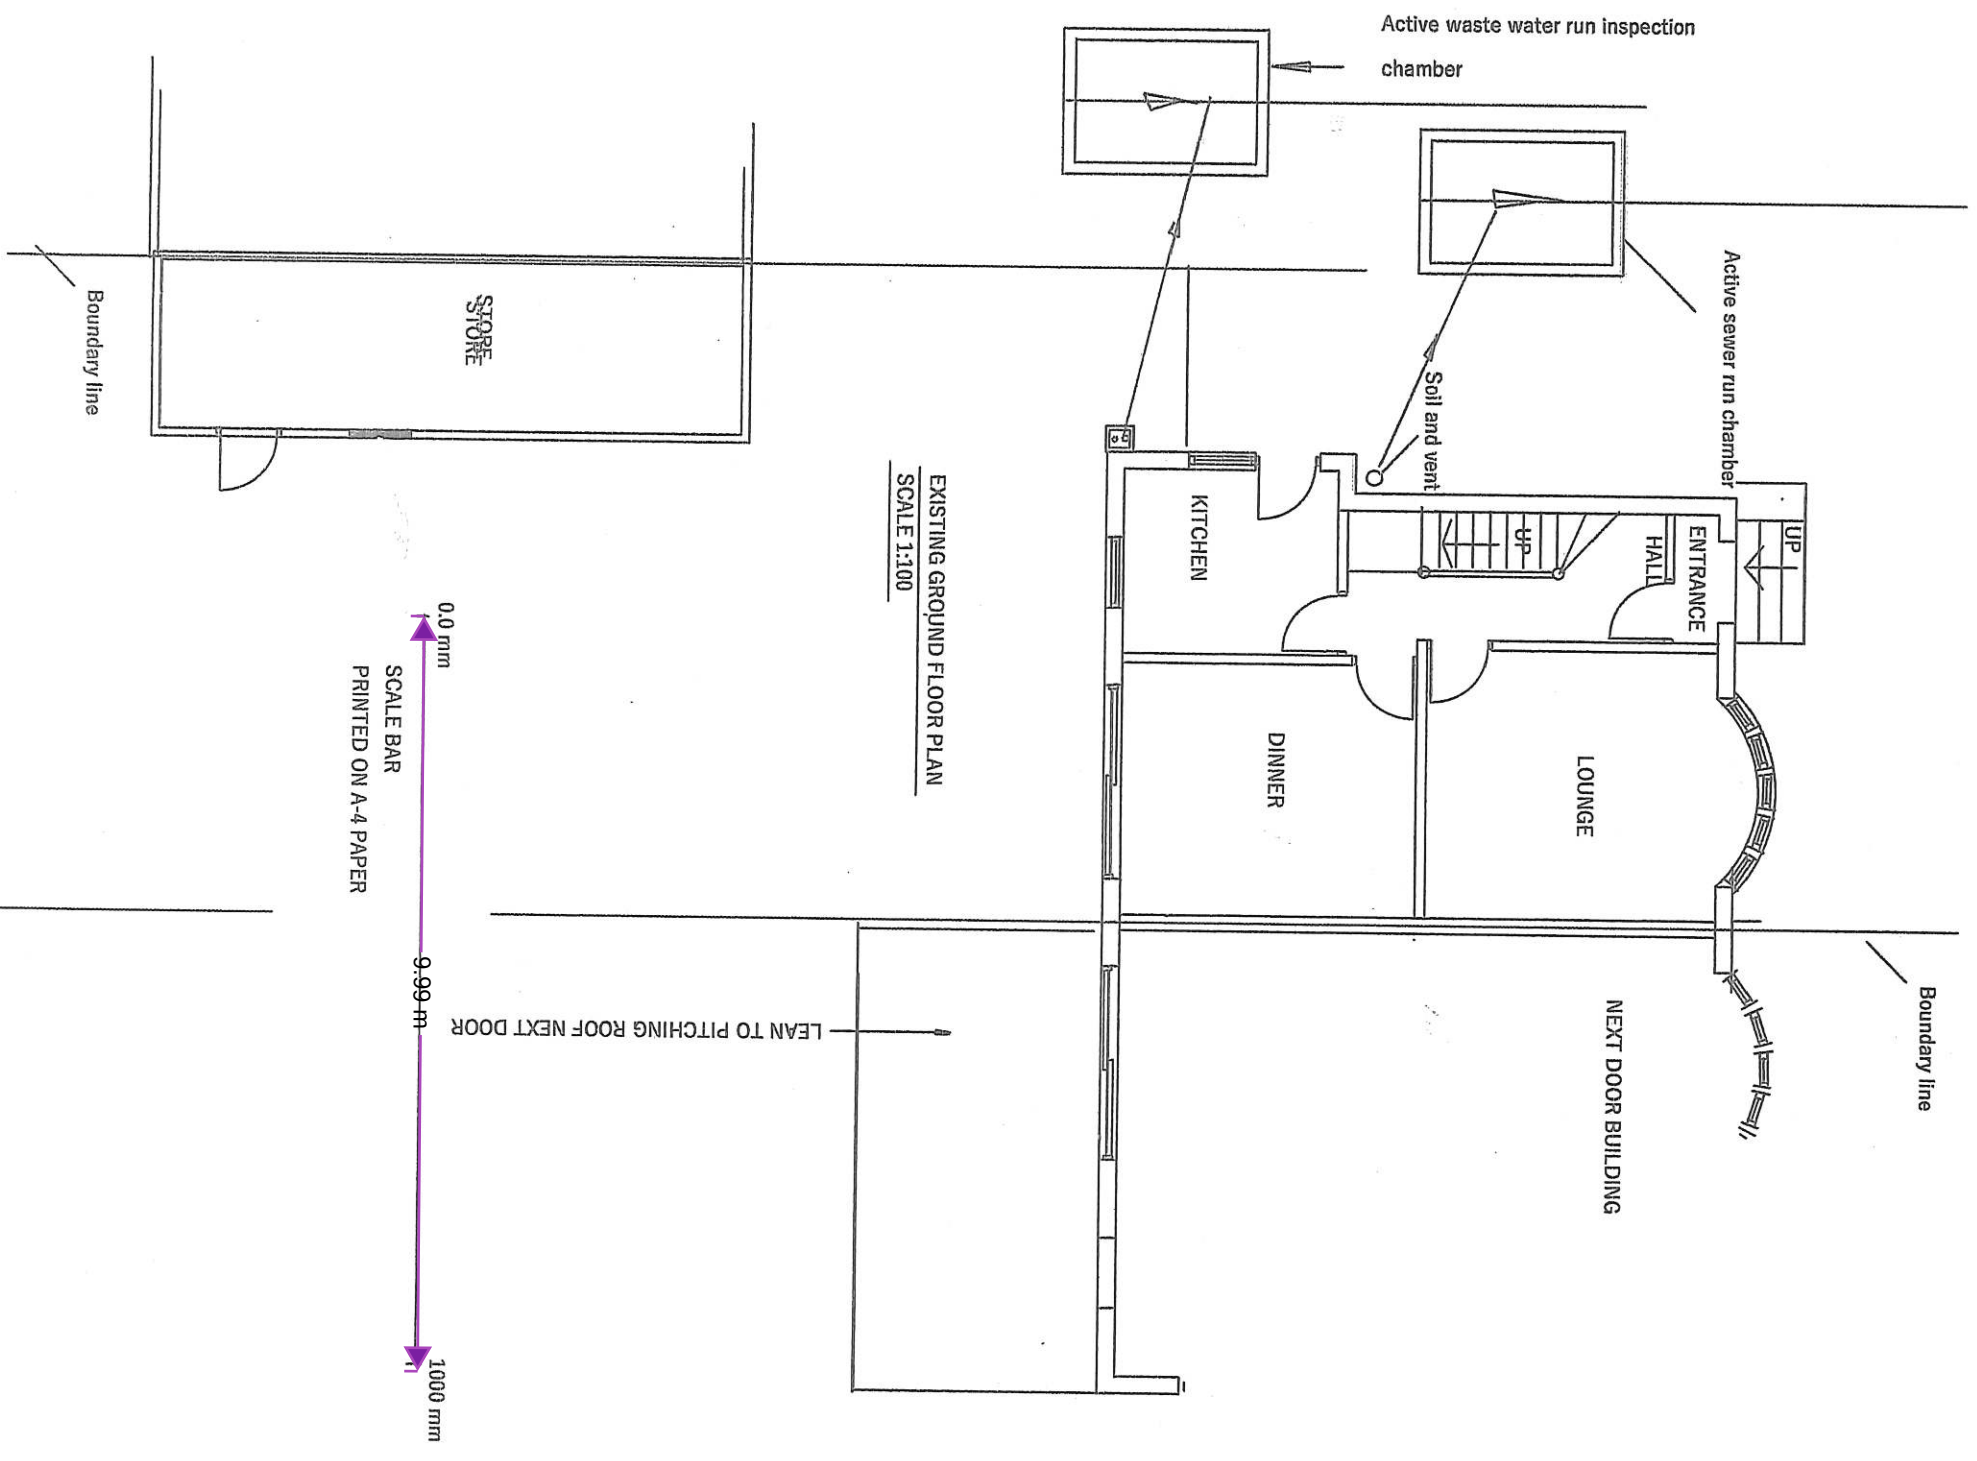

4-2

PROPOSED PROJECT :GROUND FLOOR EXTENSION	
SITE: 24 VALLEY DRIVE GRAVESEND KENT DA12 5RS	
SCALE :AS SHOWN	
AGREEMENT The agreement is to produce Lawful certificate permitted development planning application for the ground floor extension No other work is to be carried out by Mr.Hussein. All other information is to be provided to the council by Mr.Rudi Mehmet	

