


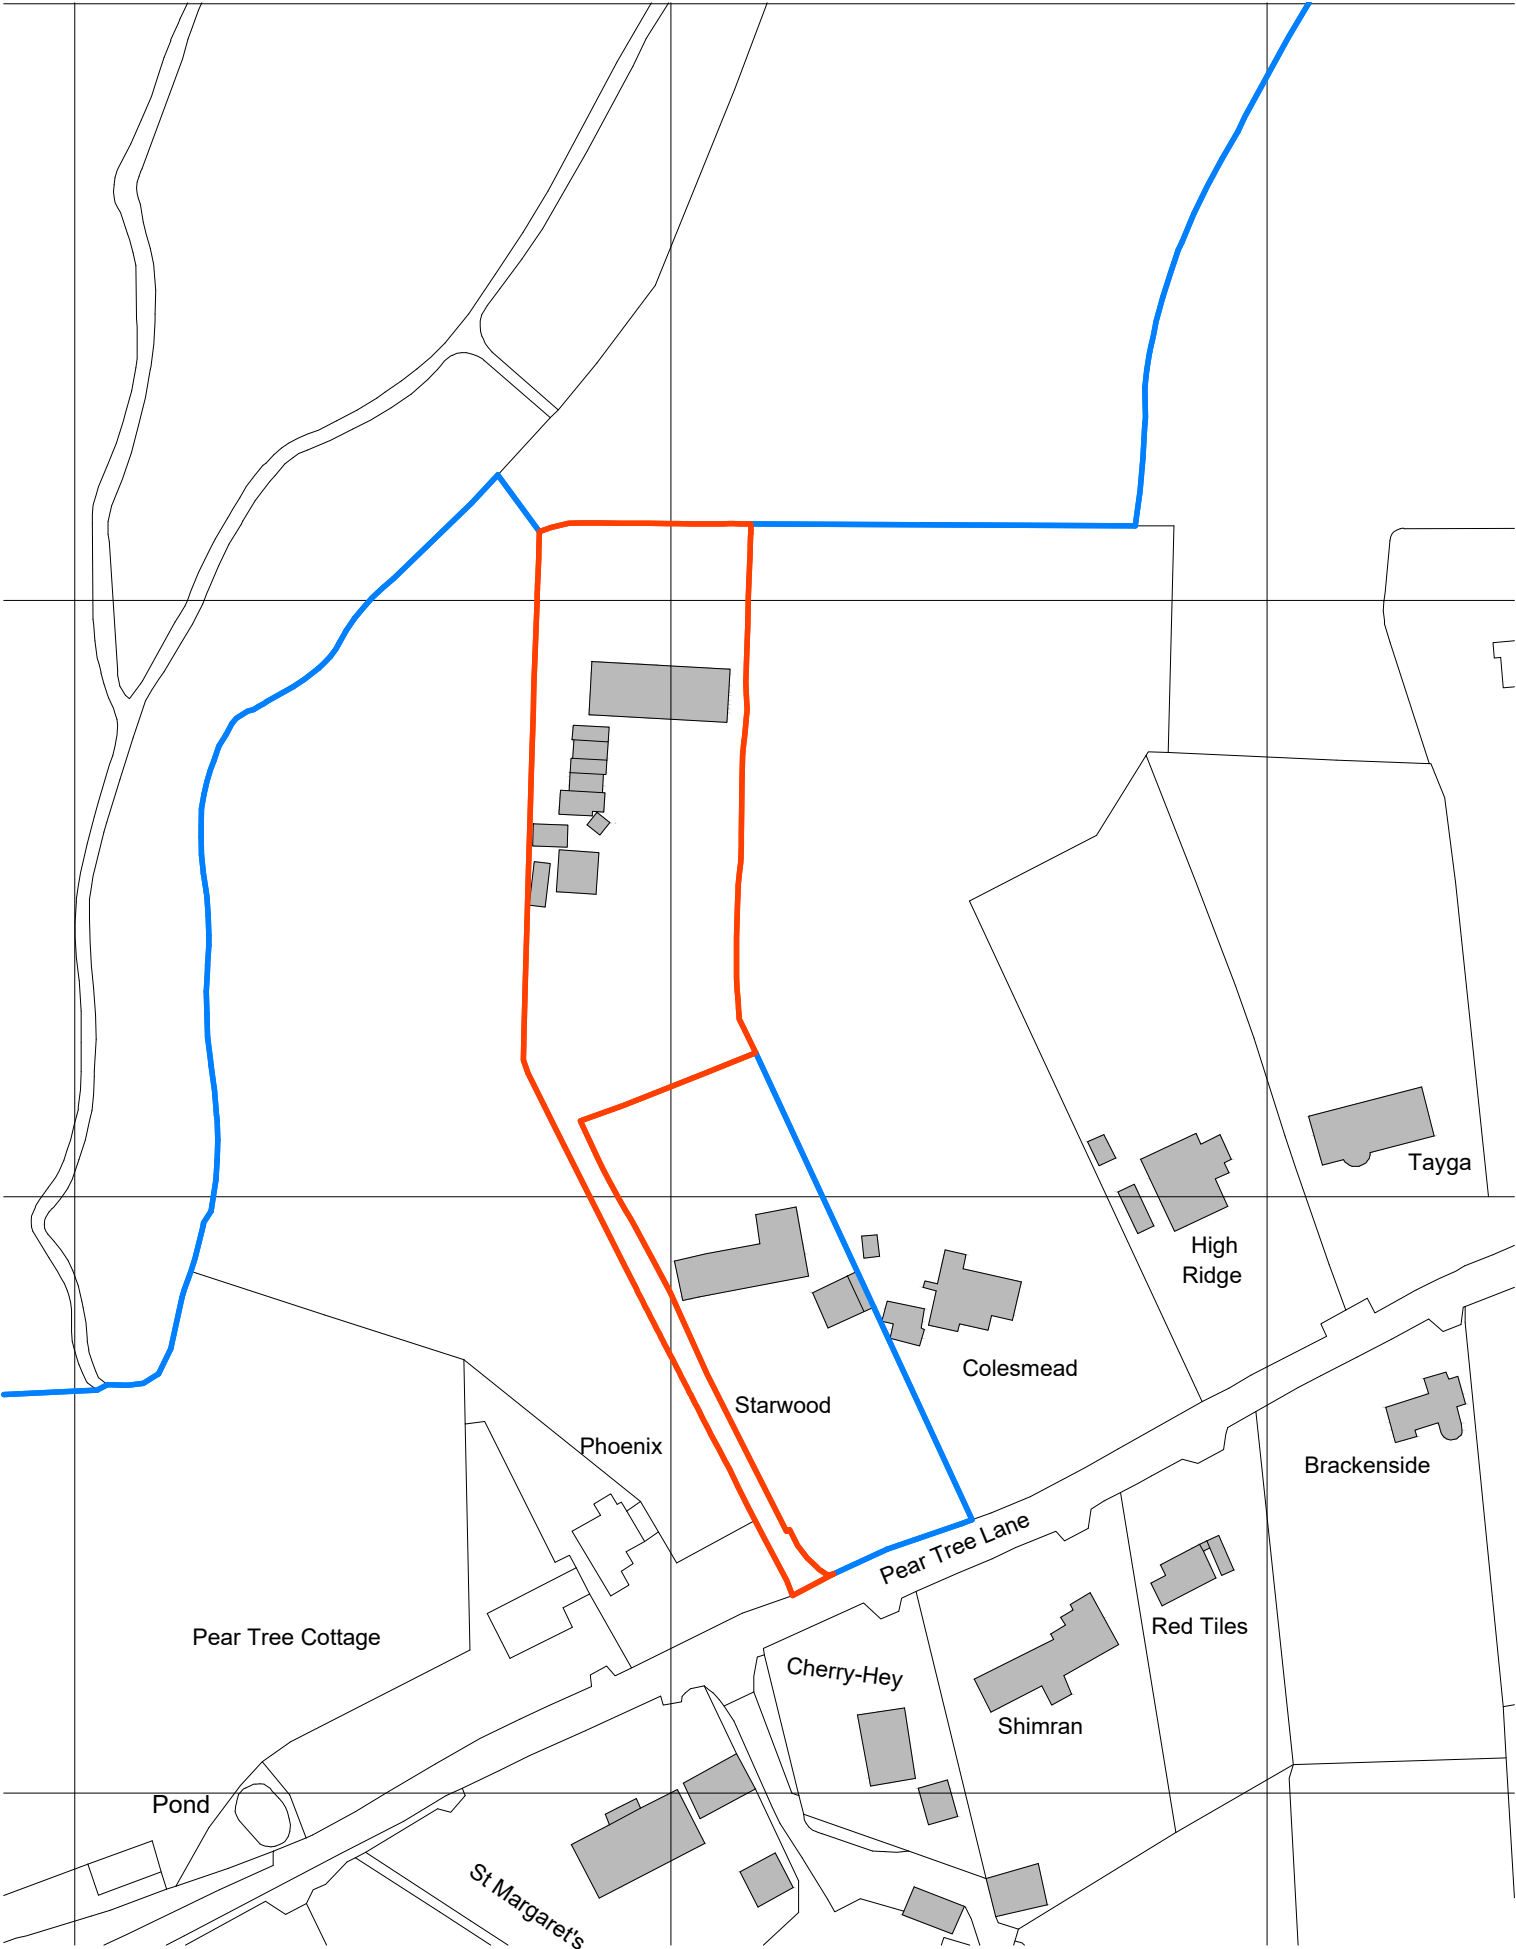

Note
This drawing is protected by copyright and must not be copied or reproduced without the written consent of Graham Simpkin Planning. All dimensions and sizes to be checked on site. North points are indicative. ©



2 The Parade, Ash Road, Hartley
Longfield, Kent DA3 8BG
Tel: 01474 703705
www.gsplanning.uk
Email: office@gsplanning.uk

Project Title Starwood, Pear Tree Lane, Shorne, DA12 3JU		Job No 4311
Drawing Title Site Location Plan	Drawing No 01	Revision
Date 14.01.2025	Drawn by MW	Checked by PN
Scale 1:1250 @ A3	Note Site Area -3794 m ²	

