


- KEY:
- SITE BOUNDARY
 - DEMOLITION

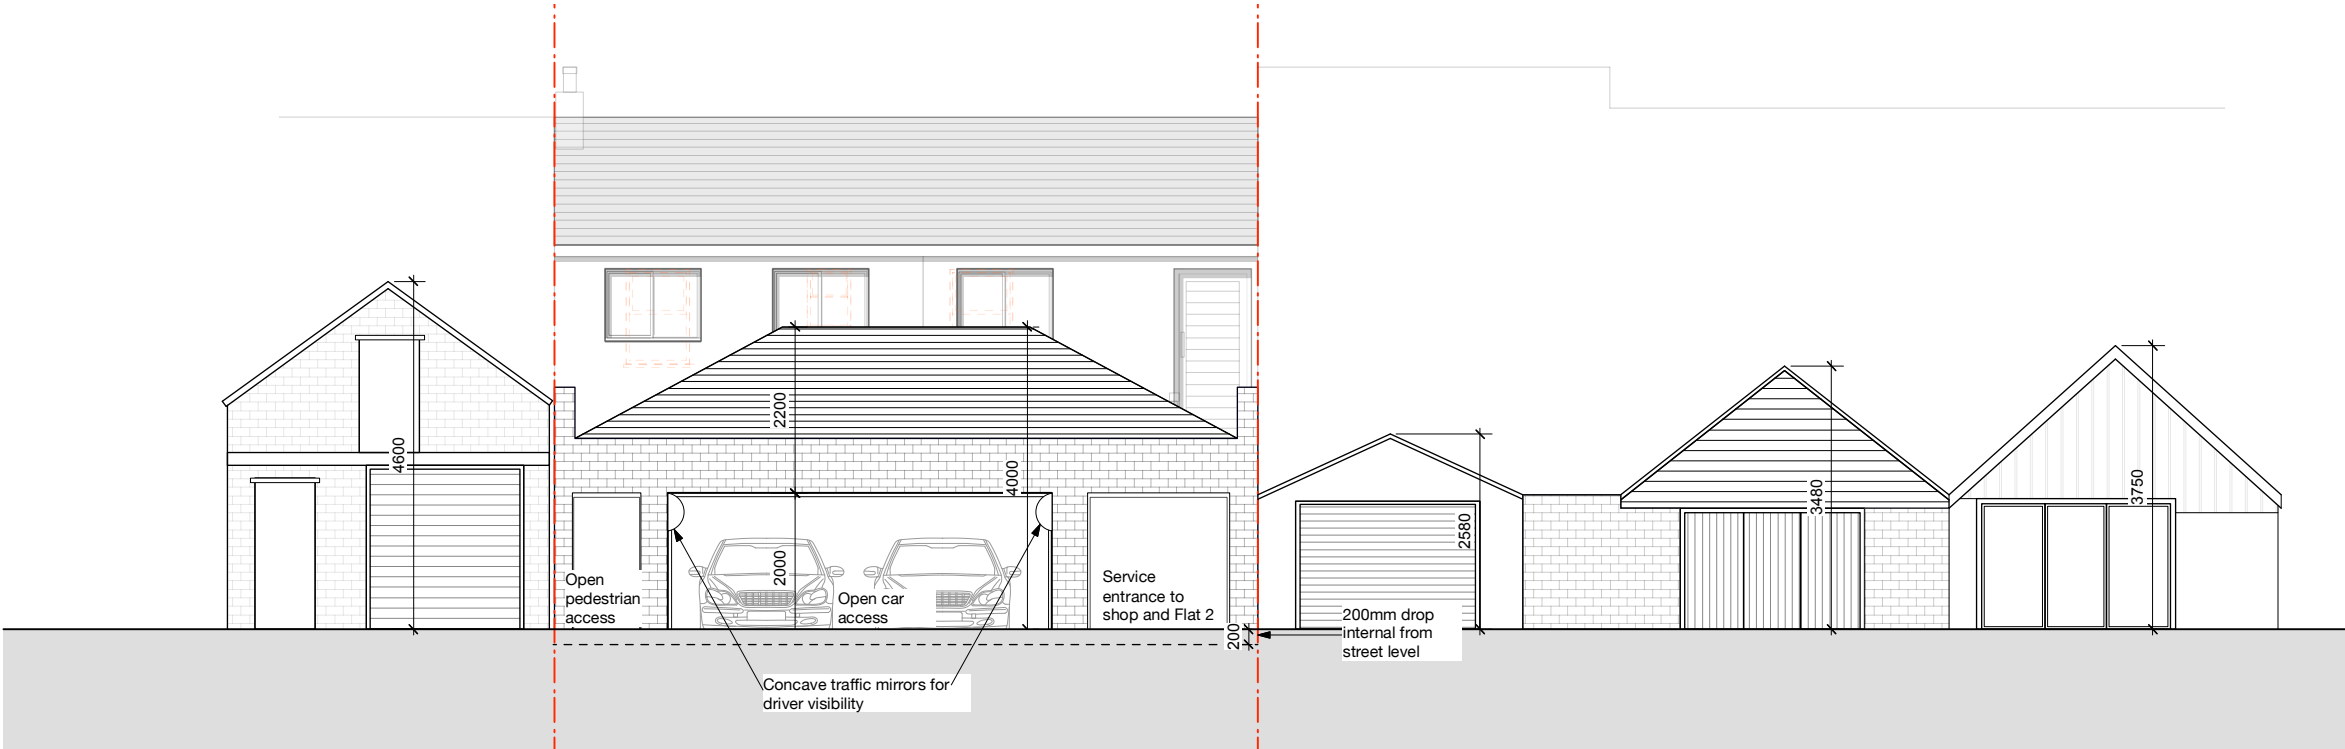

PROPOSED STREET ELEVATION

Project:
**REAR EXTENSION & NEW
GARAGE**
Site:
**17-19 Perry St, Northfleet,
Gravesend DA11 8RA**
Scale
1:100 @ A3
Date:
June 2022
Dwg No:
0106 14



PROPOSED STREET
ELEVATION