


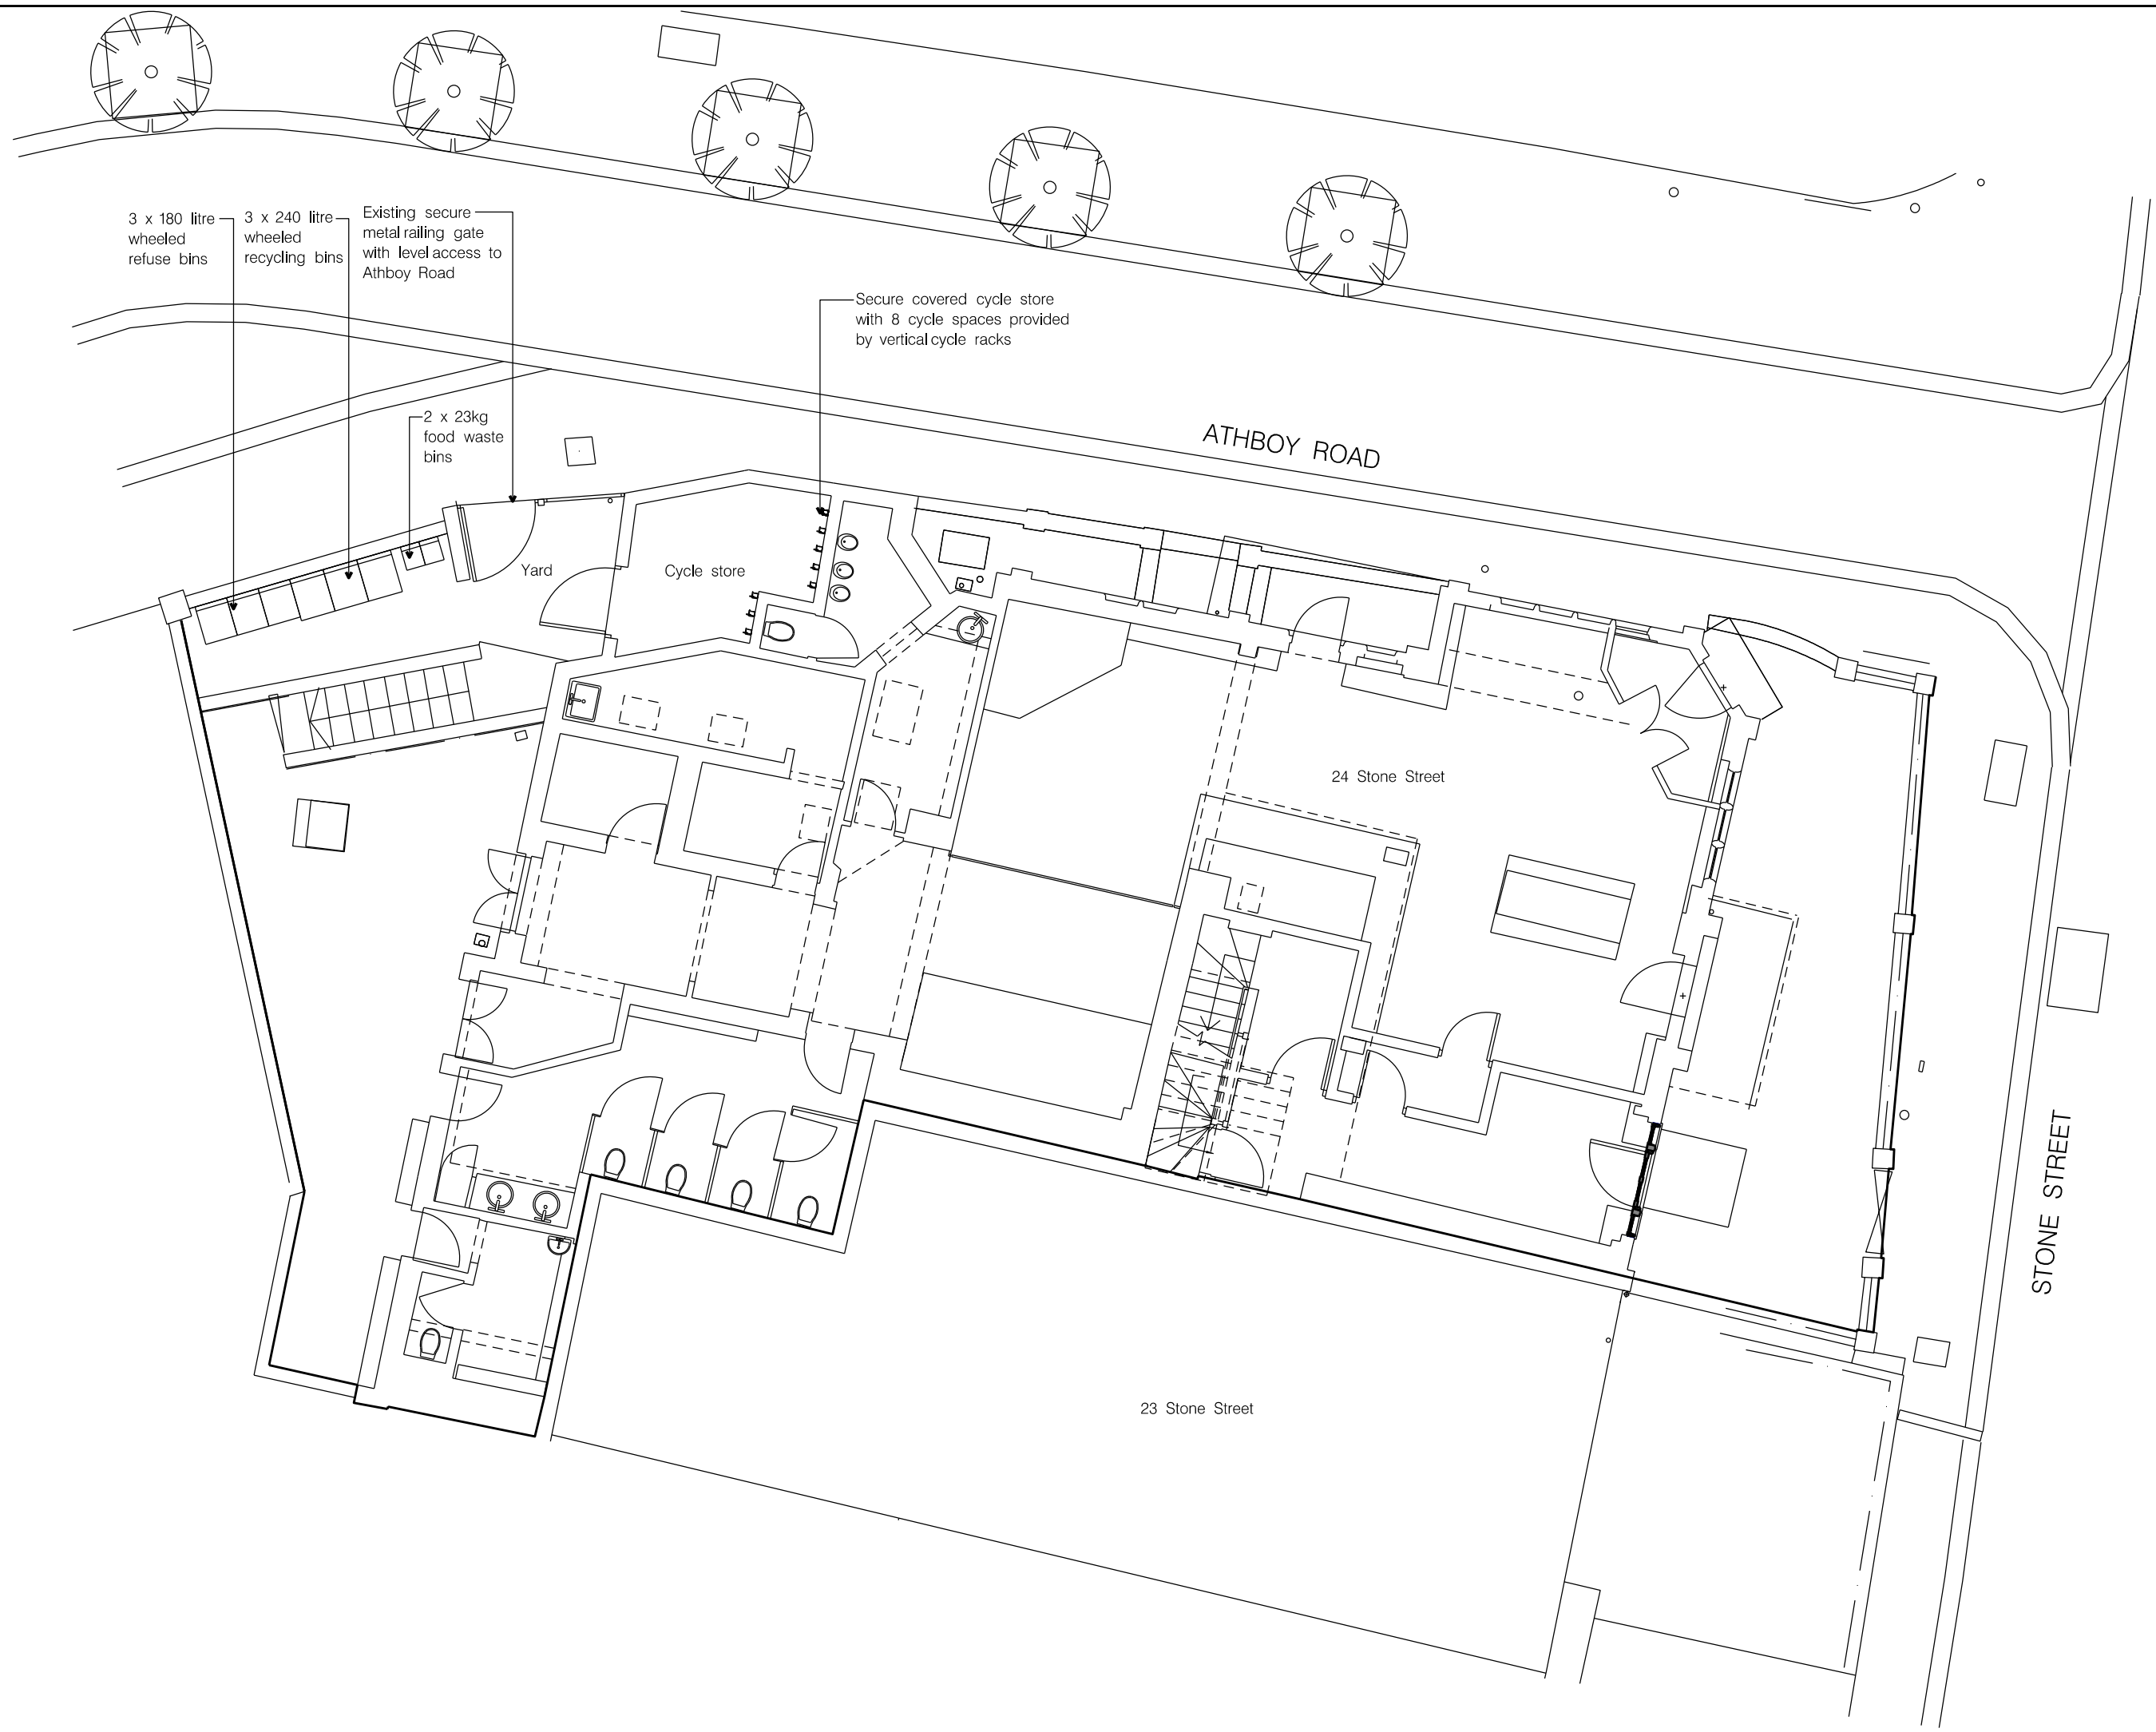

NORTH

SCALE 3 m

0 1.0 2.0 3.0m

0 2 4 6 8 10ft

A	Refuse storage revised	11/12/24
REV.	DESCRIPTION	DATE

PROJECT
24 STONE STREET,
GRAVESEND, KENT,
DA11 0NP

DRAWING TITLE
PROPOSED
CYCLE AND REFUSE STORAGE

SCALE 1:100 @ A3 DATE OCTOBER 2024

DRAWING NO. 3580 /C /131 REC. A

The drawing is the copyright of Proun Architects. Any copying in part or whole must be with the written permission of Proun Architects. Information is to be retained as the plan for the construction of the work. This drawing should not be used for any other purpose without the written permission of Proun Architects.

50 BOROUGH HIGH STREET
LONDON SE1 1LL
14 020 4601 2700 FAX 020 4601 3800
www.proun.co.uk info@proun.co.uk
PROUN
ARCHITECTS DESIGNERS PLANNERS