



Proposed Block Plan  
1:200

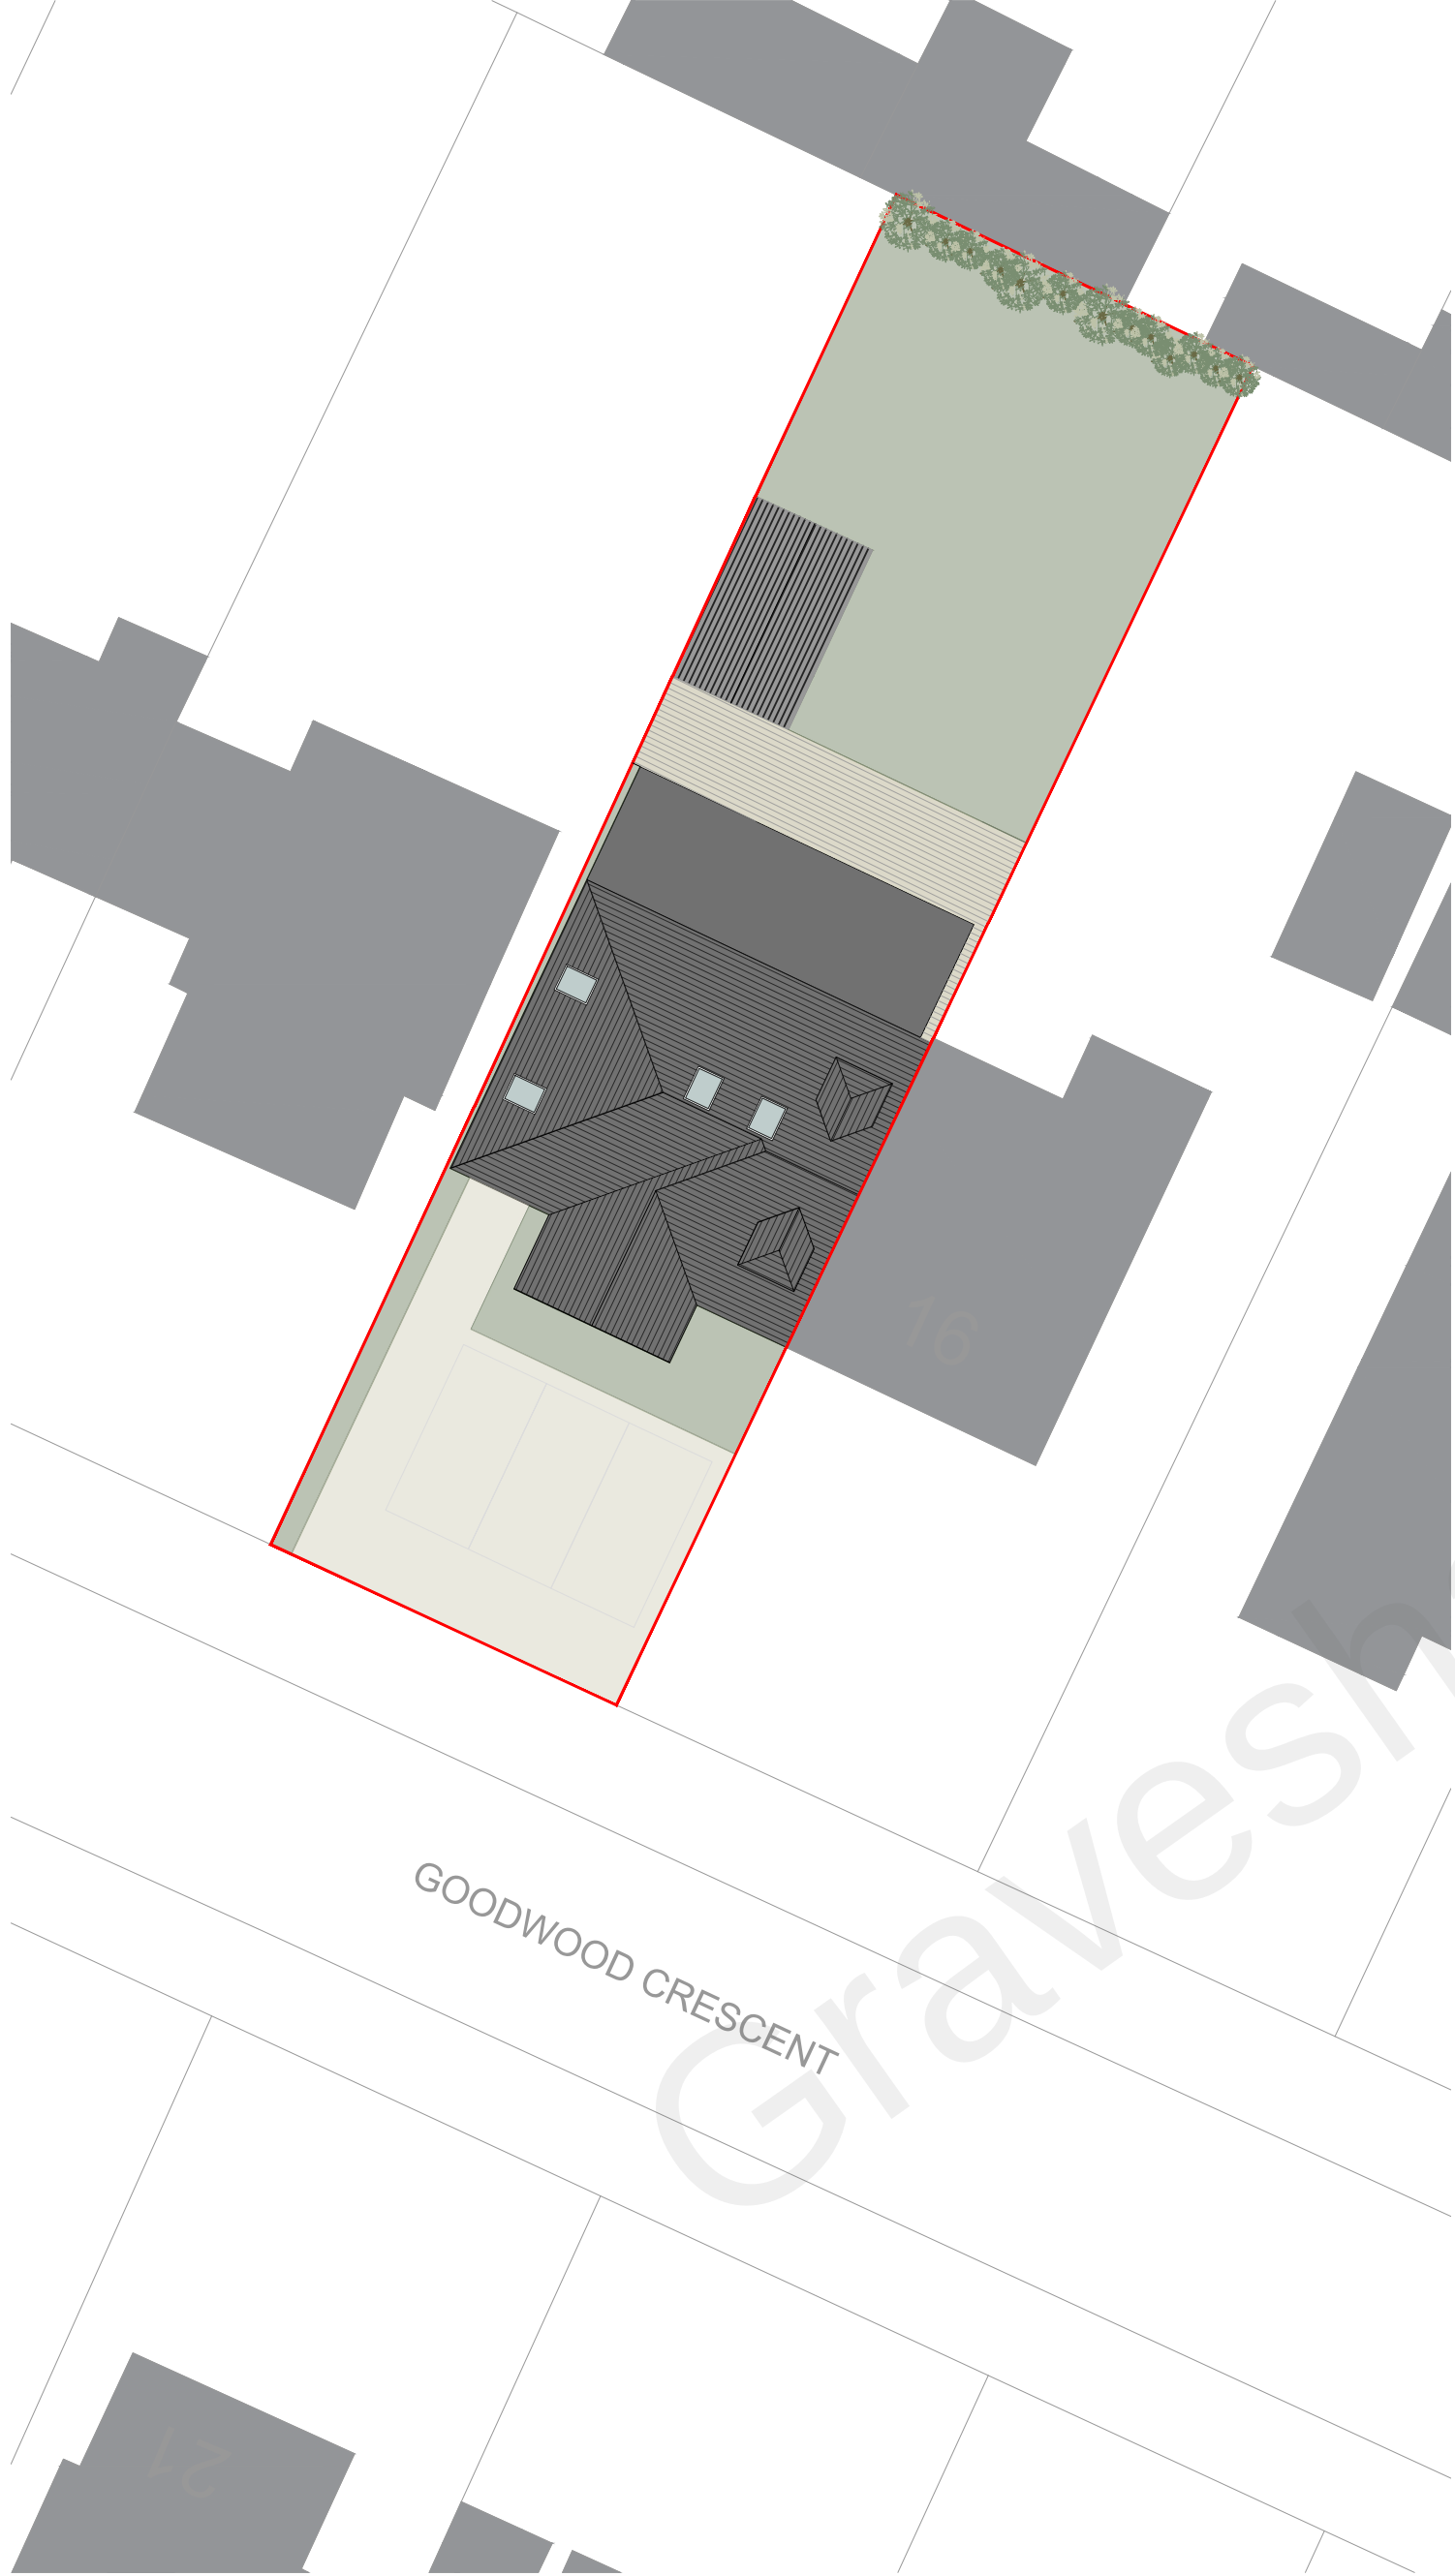

Existing Block Plan  
1:200

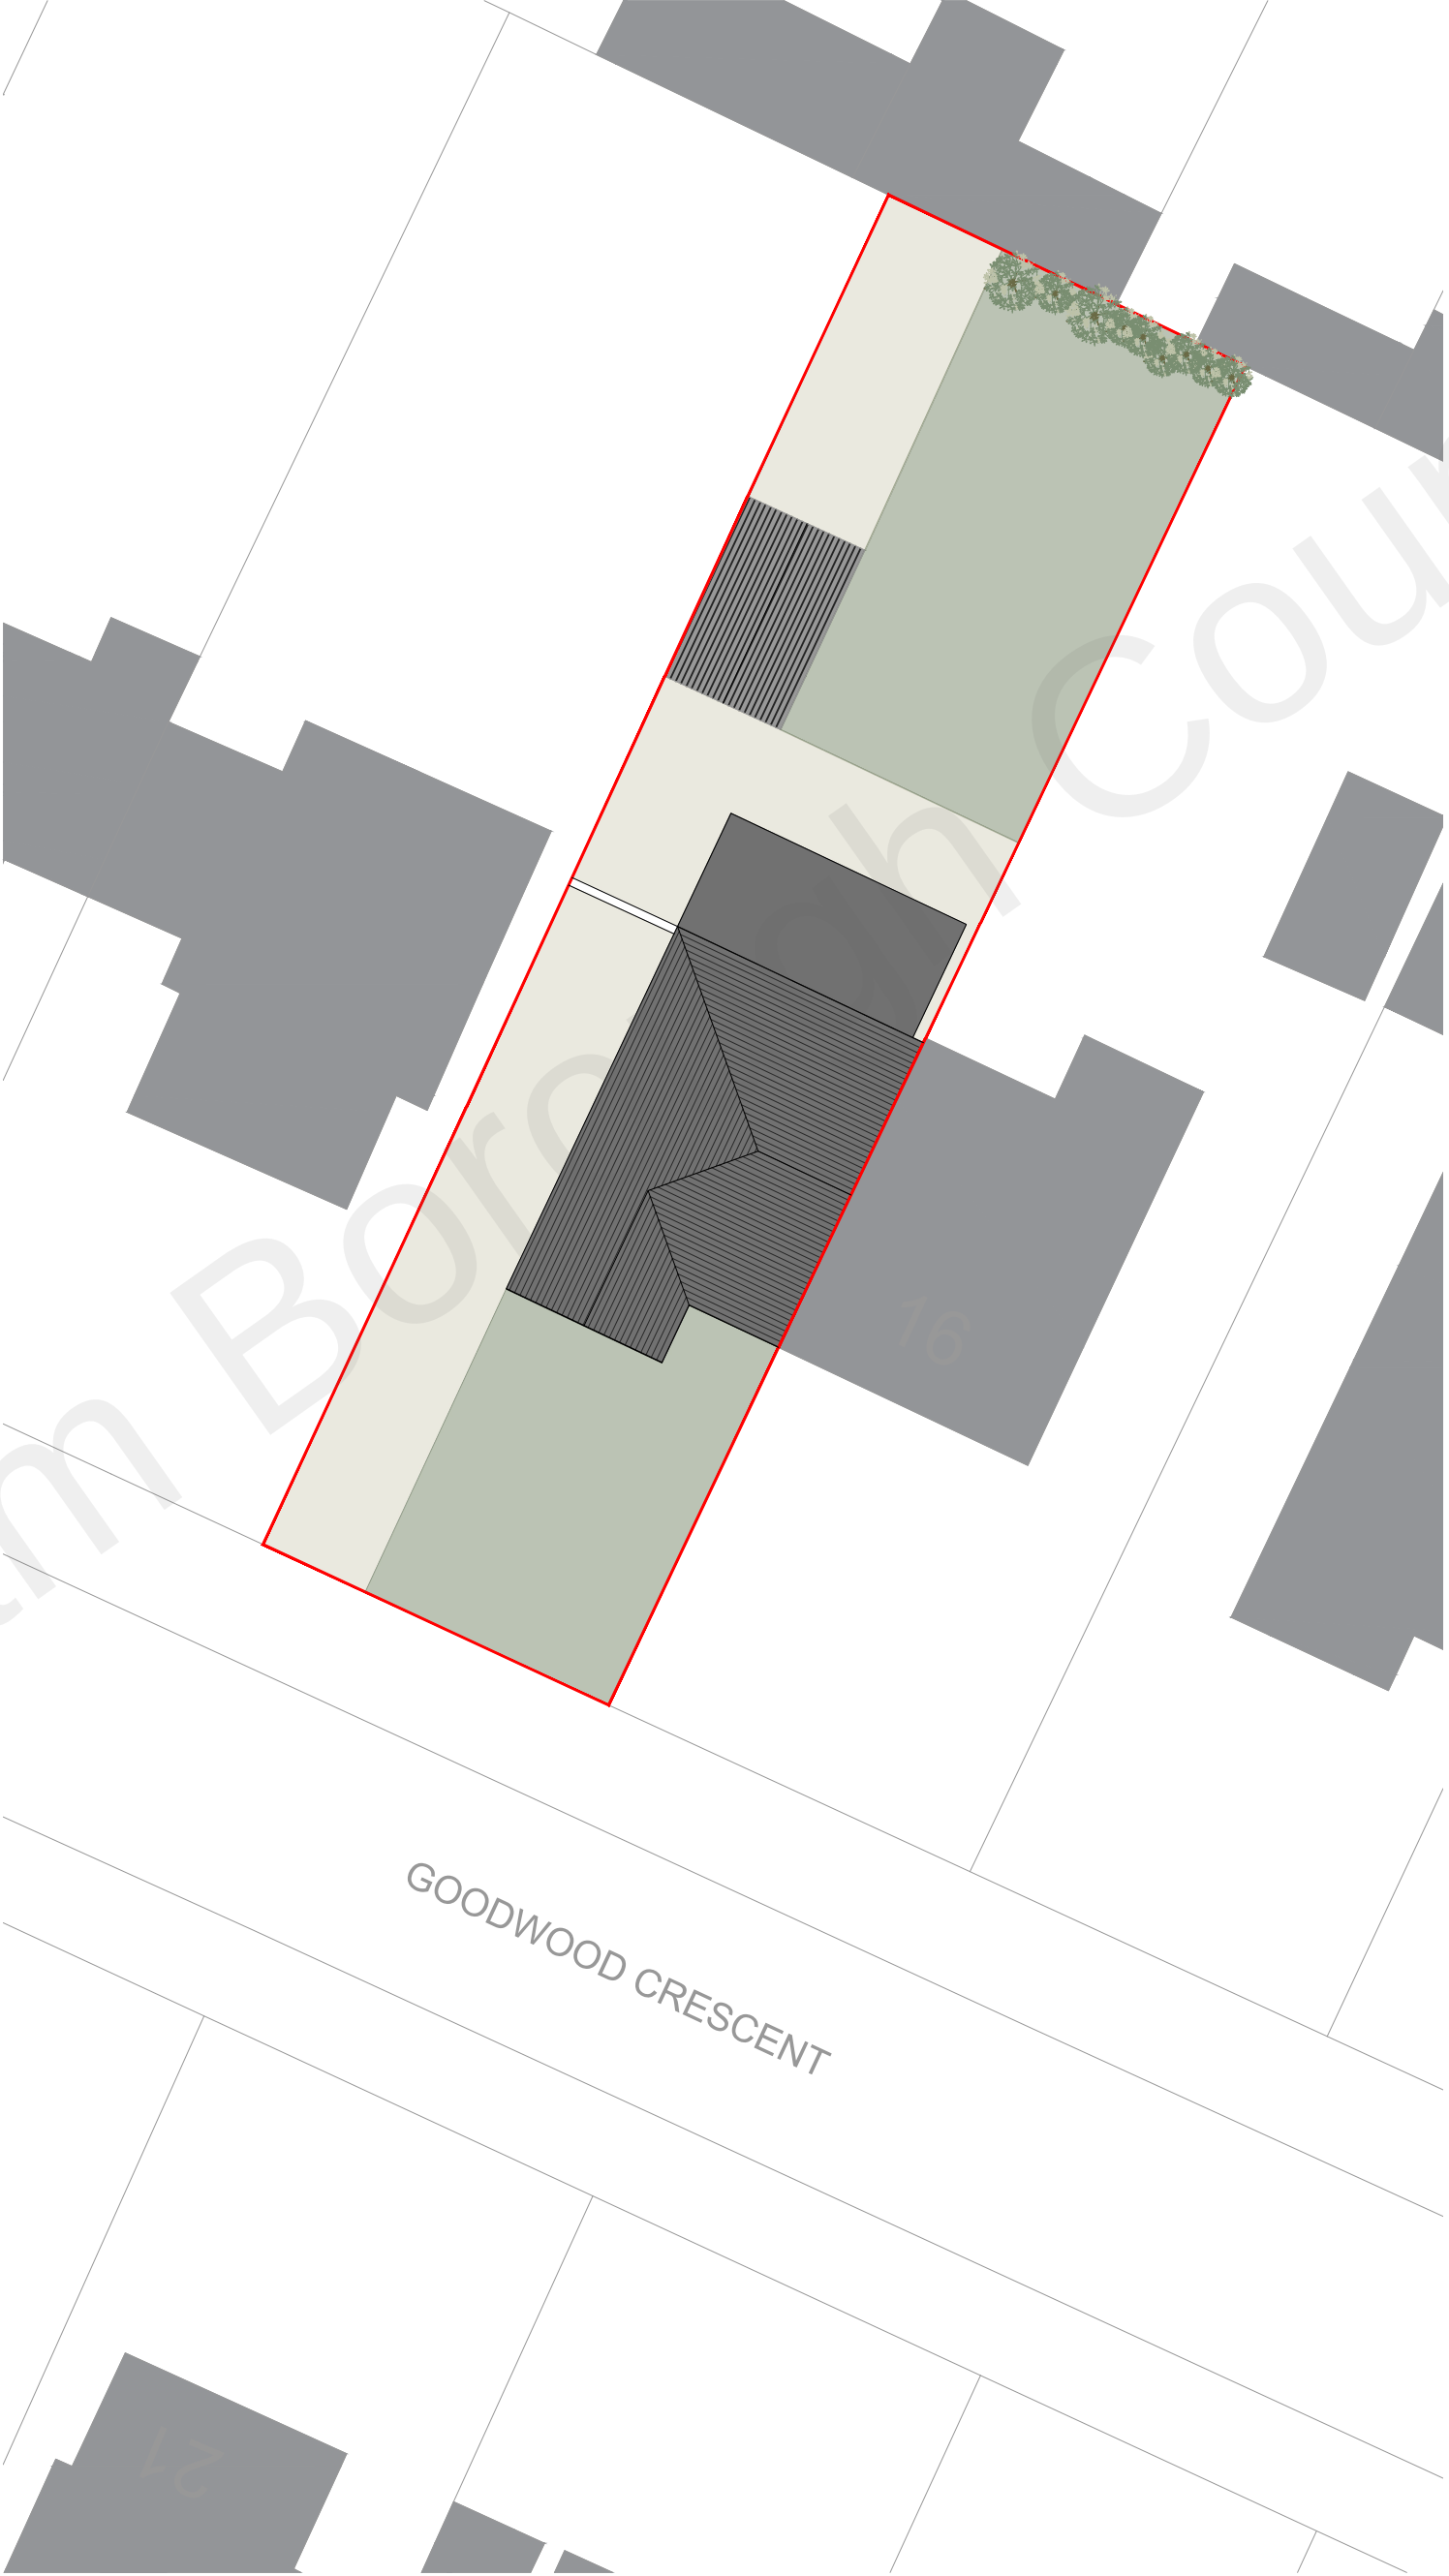

Location Plan  
1:1250



Notes:

- Do not scale from this drawing.
- All dimensions to be verified on site and is in mm.
- Builder to verify all dimensions, heights and levels prior to commencement of work.
- All documents shall be checked to ensure that they are compatible by the contractor before construction commences. In the event of apparent ambiguity or contradiction the engineer and/ or architect shall be notified immediately.
- The contractor in preparing his estimate shall visit the site and acquaint himself with the problems involved.
- The contractor shall issue all statutory notices to the local Authority during progress and completion of works.



|      |              |     |       |
|------|--------------|-----|-------|
| A    | -            | -   | -/-/- |
| REV: | DESCRIPTION: | BY: | DATE: |

STATUS:

PLANNING  
**BARRON  
EDWARDS  
STERLING**

Whitehall Place  
47 The Terrace,  
Gravesend, Kent  
DA12 2DL  
01474 247 787  
info@barronedwards.co.uk  
www.barronedwards.co.uk

SITE:  
18 Goodwood Crescent  
Gravesend  
Kent  
DA12 5EL

TITLE:  
Block Plans  
Location Plan

|                            |                     |                |
|----------------------------|---------------------|----------------|
| SCALE AT A0:<br>1:100      | DATE:<br>03.12.2021 | DRAWN:<br>SR   |
| PROJECT NO:<br>2111 03 - A | DRAWING NO:<br>001  | REVISION:<br>A |

