


Notes:

- NOTES:
- Do not scale from this drawing.
 - All dimensions to be verified on site and is in mm.
 - Builder to verify all dimensions, heights and levels prior to commencement of work.
 - All documents shall be checked to ensure that they are compatible by the contractor before construction commences. In the event of apparent ambiguity or contradiction the engineer and/ or architect shall be notified immediately.
 - The contractor in preparing his estimate shall visit the site and acquaint himself with the problems involved.
 - The contractor shall issue all statutory notices to the local Authority during progress and completion of works.

Proposed Block Plan
1:200

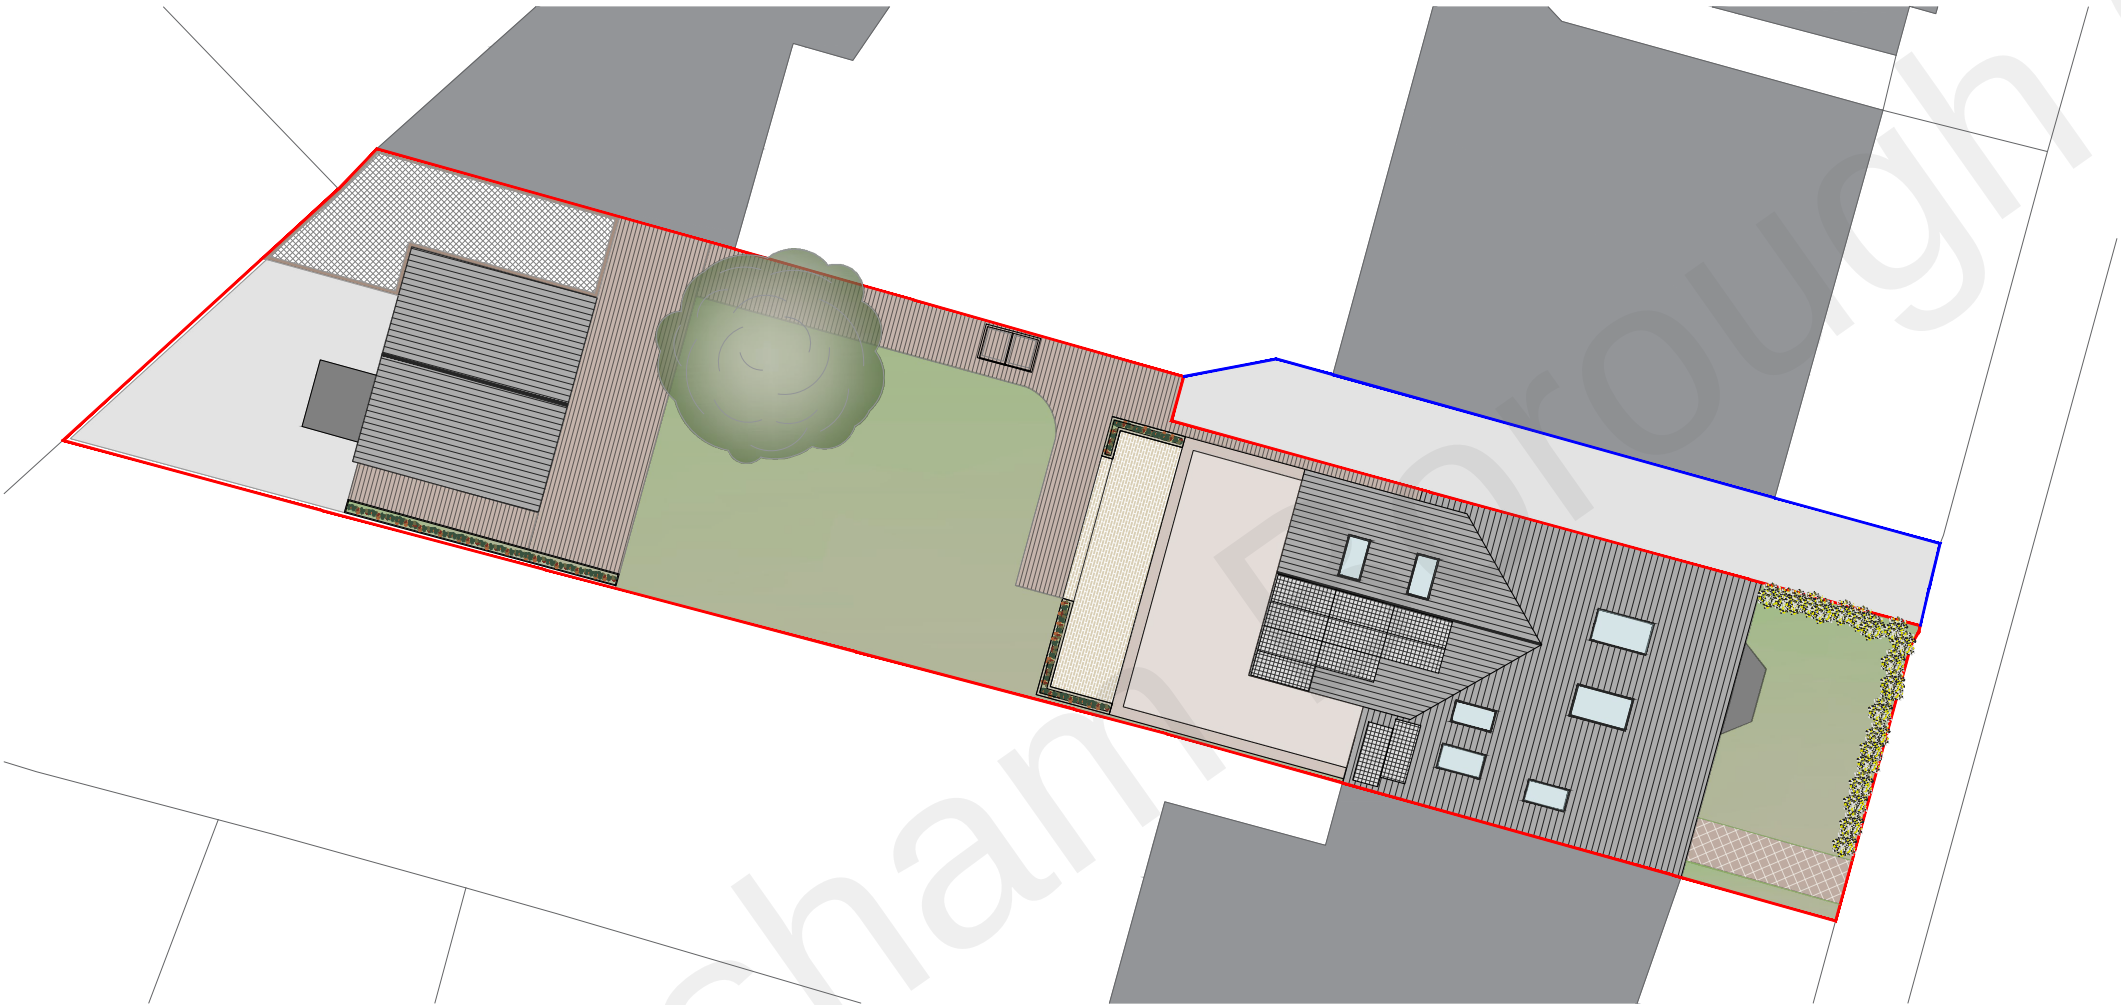

Location Plan
1:1250



A	-	-	-/-
REV:	DESCRIPTION:	BY:	DATE:
STATUS: PLANNING			

..\..\..\..\..\Barron Edwards Logo.png

39 Wrotham Rd,
Gravesend, Kent
DA11 0PN
01474 247 787
info@barronedwards.co.uk
www.barronedwards.co.uk

SITE:
6 The Avenue
Gravesend
Kent

TITLE:
Proposed Block Plan



SCALE AT A2: 1:1250, 1:200	DATE: 31.03.2022	DRAWN: SR
PROJECT NO: 2103-01 B	DRAWING NO: 001	REVISION: A