


- NOTES:
- Do not scale from this drawing.
 - All dimensions to be verified on site and is in mm.
 - Builder to verify all dimensions, heights and levels prior to commencement of work.
 - All documents shall be checked to ensure that they are compatible by the contractor before construction commences. In the event of apparent ambiguity or contradiction the engineer and/ or architect shall be notified immediately.
 - The contractor in preparing his estimate shall visit the site and acquaint himself with the problems involved.
 - The contractor shall issue all statutory notices to the local Authority during progress and completion of works.


Existing Site Layout

1:200

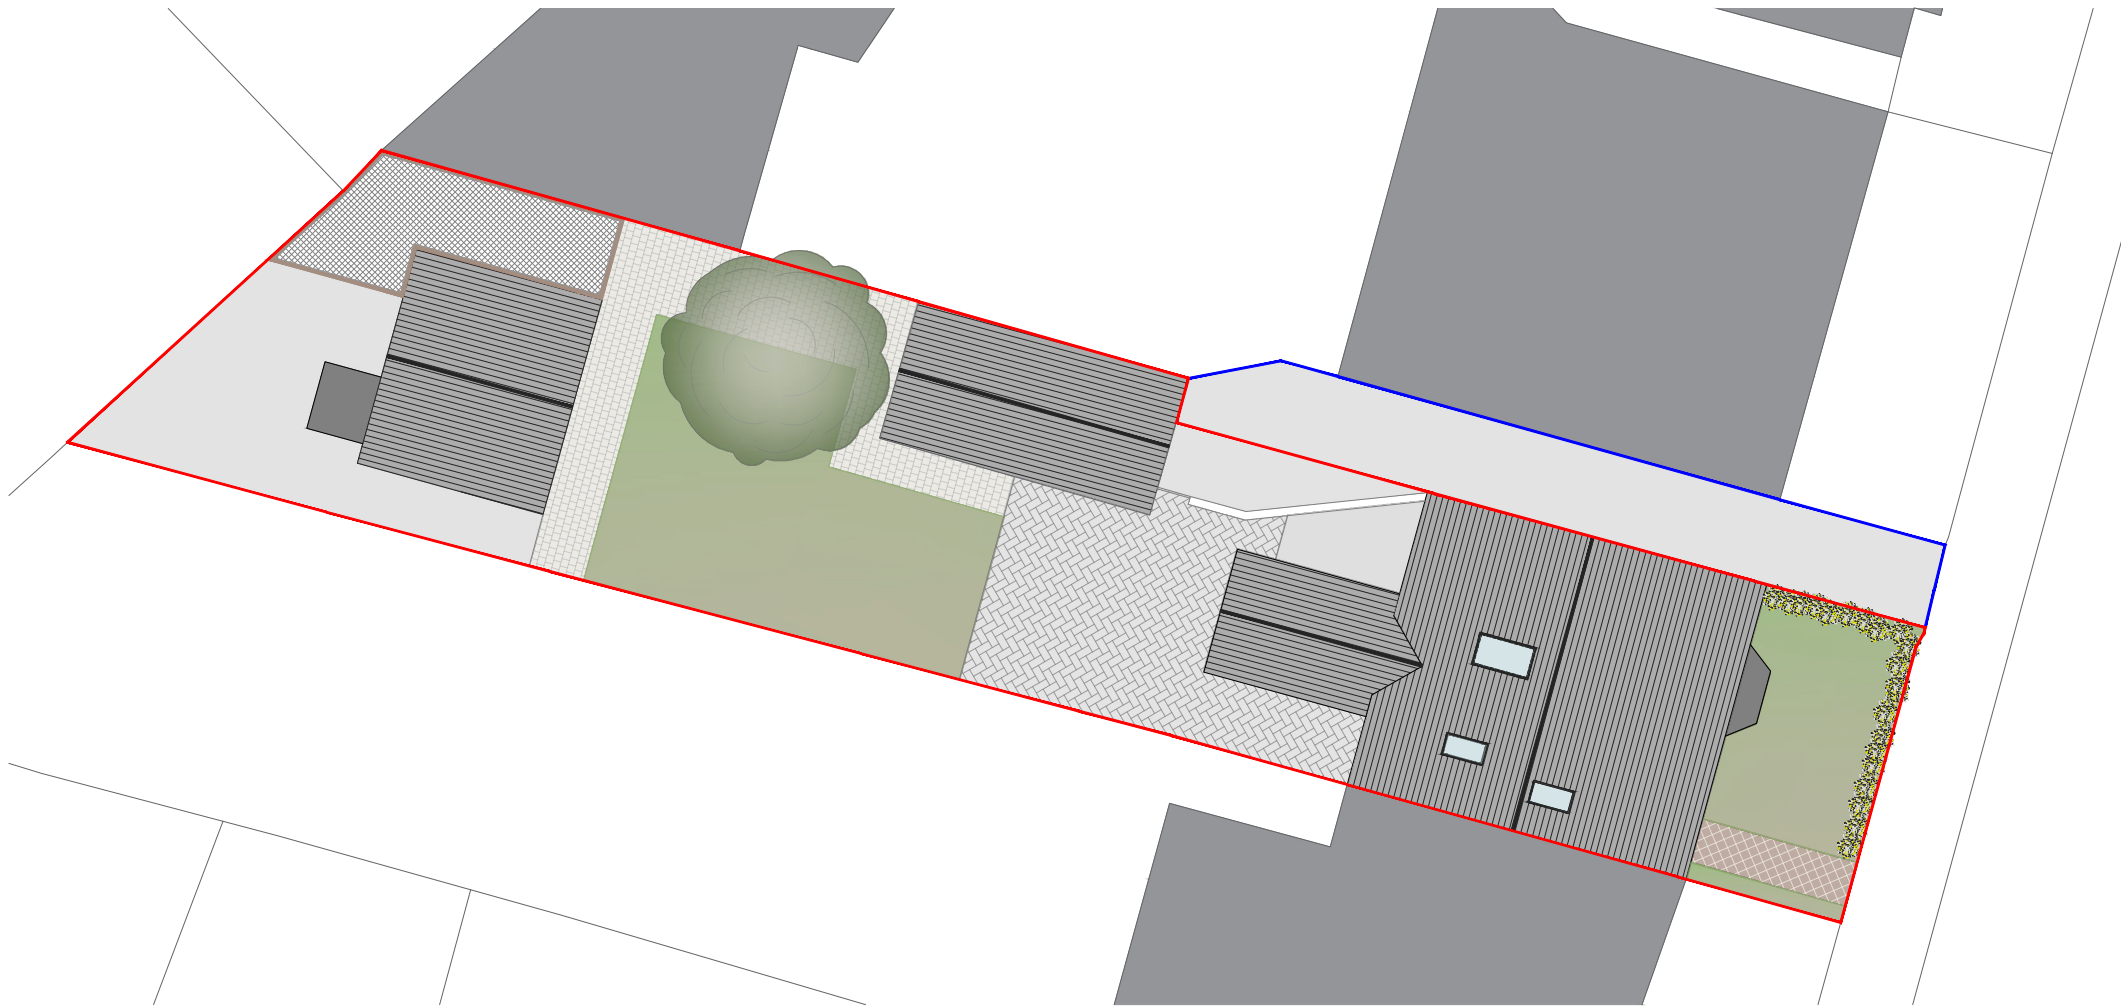

Proposed Site Layout

1:200

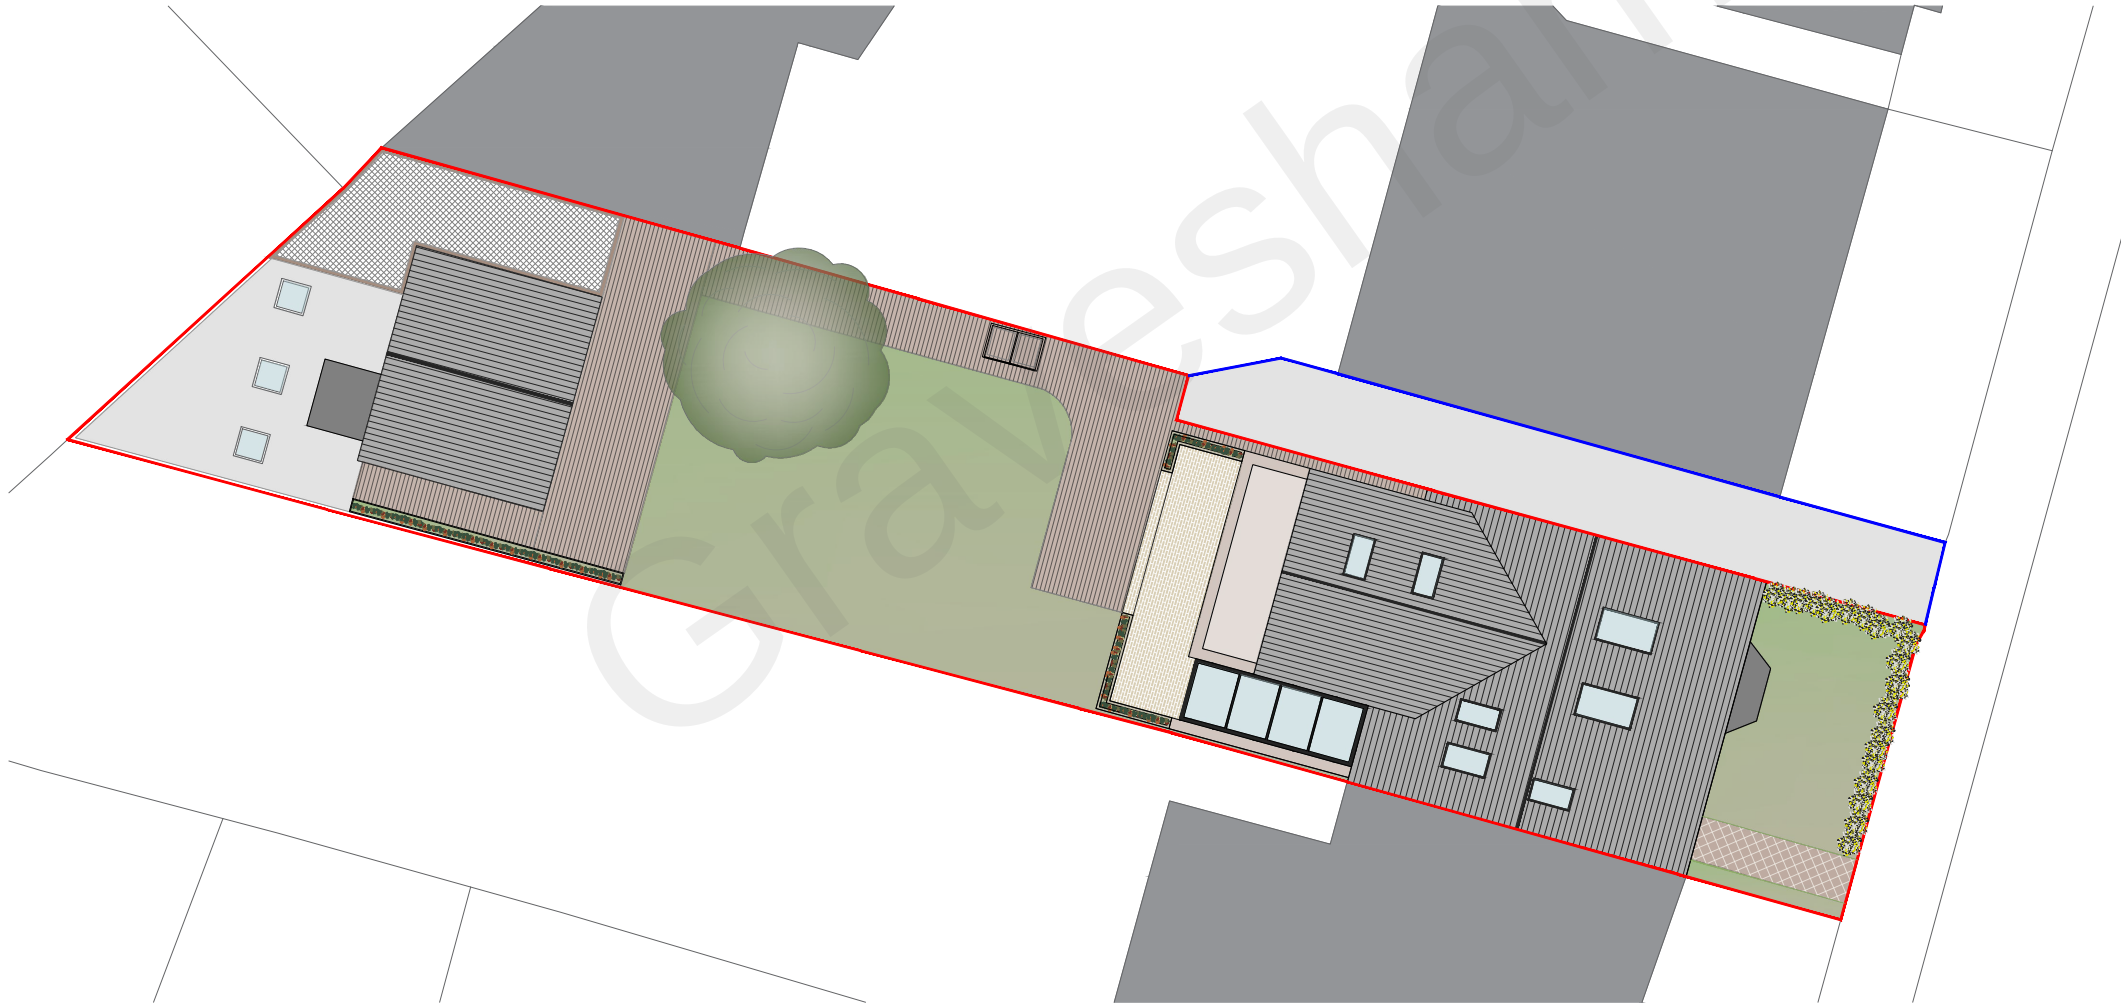

Location Plan

1:1250



A	-	-	-
REV:	DESCRIPTION:	BY:	DATE:
STATUS:	PLANNING		



**BARRON
EDWARDS
STERLING**

Whitehall Place
47 The Terrace, DA12 2DL
Gravesend, Kent
DA11 0PN
01474 247 787
info@barronedwards.co.uk
www.barronedwards.co.uk

SITE:	6 The Avenue Gravesend Kent		
TITLE:	Existing Site Layout Proposed Site Layout Location Plan		

SCALE AT A2: 1:1250, 1:200	DATE: 30.03.2022	DRAWN: SR
PROJECT NO: 2103-01 A	DRAWING NO: 001	REVISION: A

