



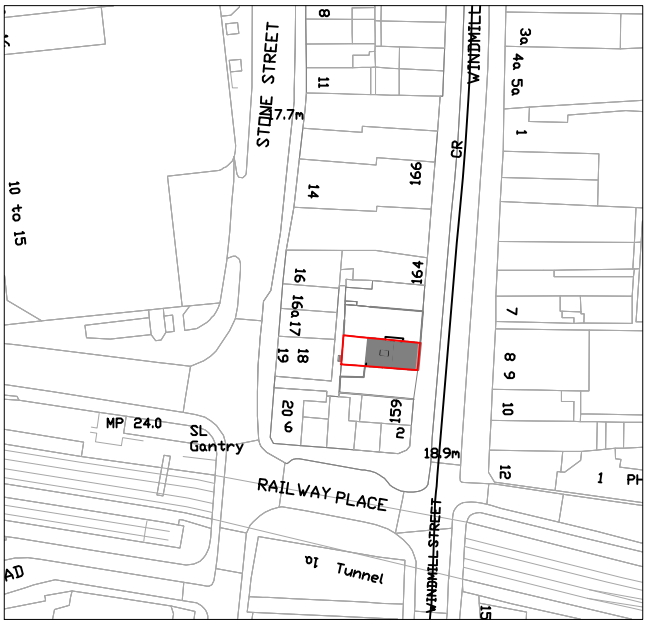

OS Plan Scale 1:1250

0 10m 20m 30m 40m 50m

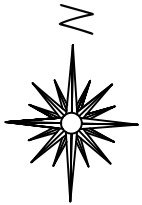

No Changes to Block Plan

0 2m 4m 6m 8m 10m

1:200 @ A1

PI	ISSUED TO PLANNING		
Rev		Date	
IMPERIAL 9A THE PINNACLE - 160 HIGH ROAD - RM6 6PN 07940121222			
Job Title 161 Windmill Street Gravesend DA12 1AH			
Drawing Title Existing Block Plan with Location Plan			
Scale 1:200 @ A1	Date		
Job No. 51-1000-9	Dwg No. S01	Rev P1	