


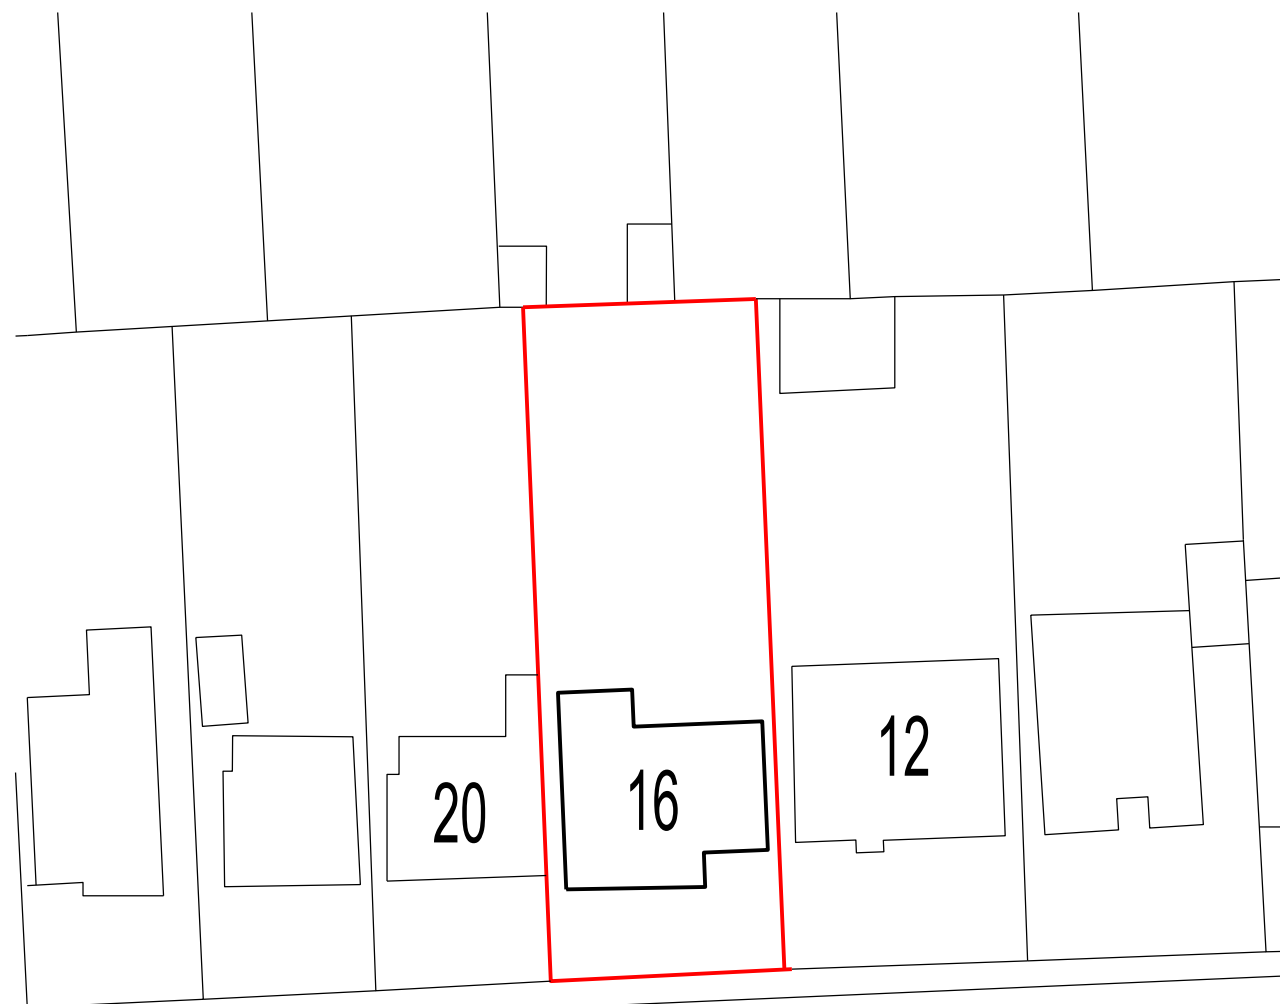


ORCHARD AVENUE

EXISTING BLOCK PLAN scale 1:500

0 5 10 15 20 25 50 metres



proposed out building
shown hatched

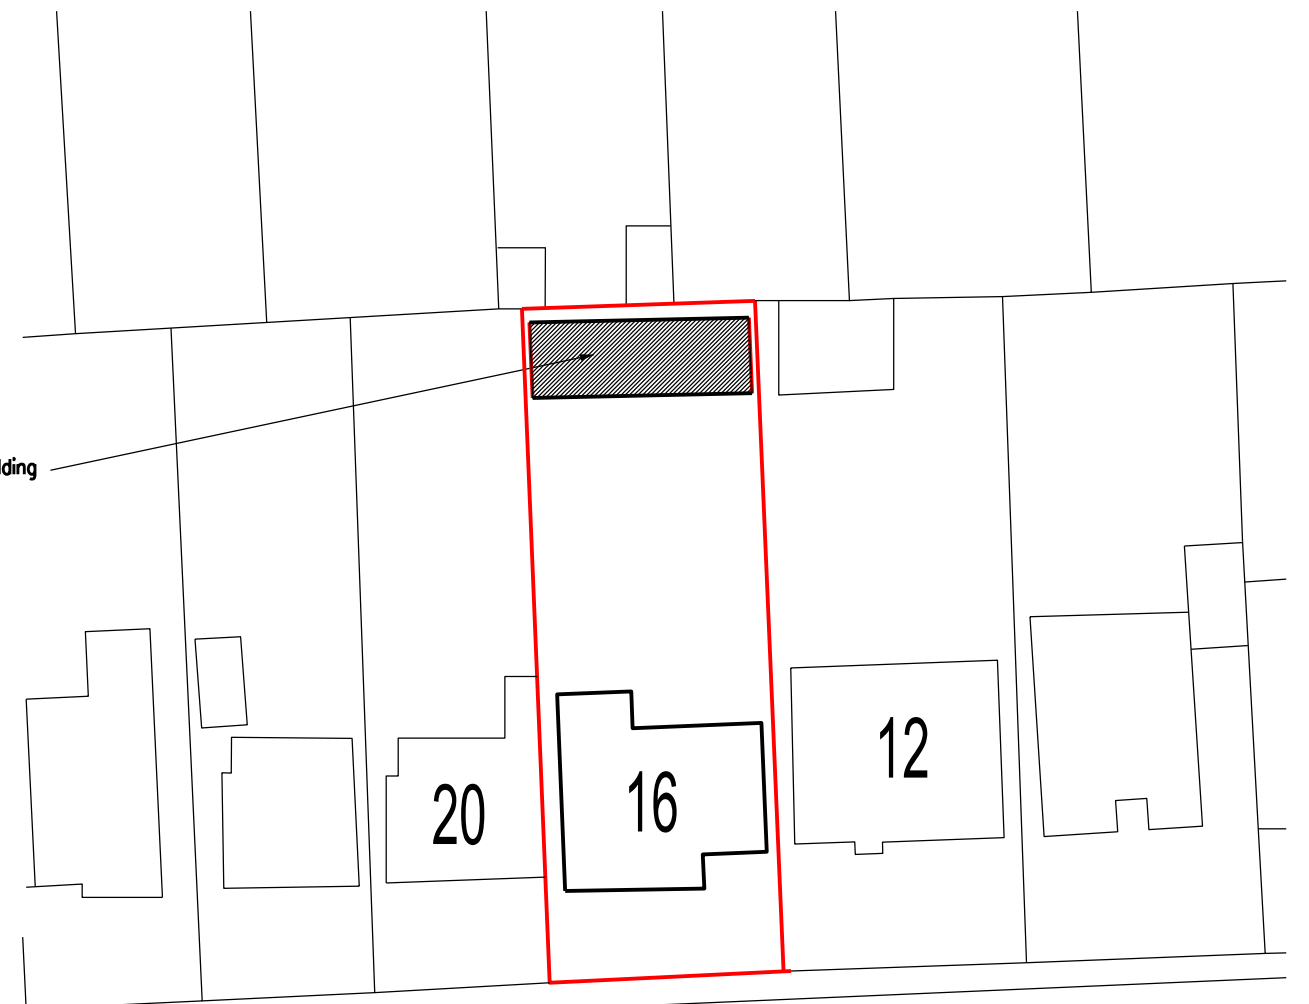

ORCHARD AVENUE

PROPOSED BLOCK PLAN scale 1:500

0 5 10 15 20 25 50 metres



REVISION	DATE
ARCHITECT TA ARCHITECTS 11 JOYDENS WOOD ROAD BEXLEY KENT DA5 2HS Tel 07905 130591 ta140256@googlemail.com	
JOB RETENTION OF OUT BUILDING AT 16 ORCHARD AVENUE GRAVESEND KENT DA11 7NX	
DRAWING EXISTING & PROPOSED SITE BLOCK PLANS	
SCALE 1:500 AT A3	DATE NOV 2024
DRAWING NO. SD/02	