


DO NOT SCALE FROM THIS DRAWING
ALL DIMENSIONS TO BE VERIFIED BY THE CONTRACTOR ON SITE

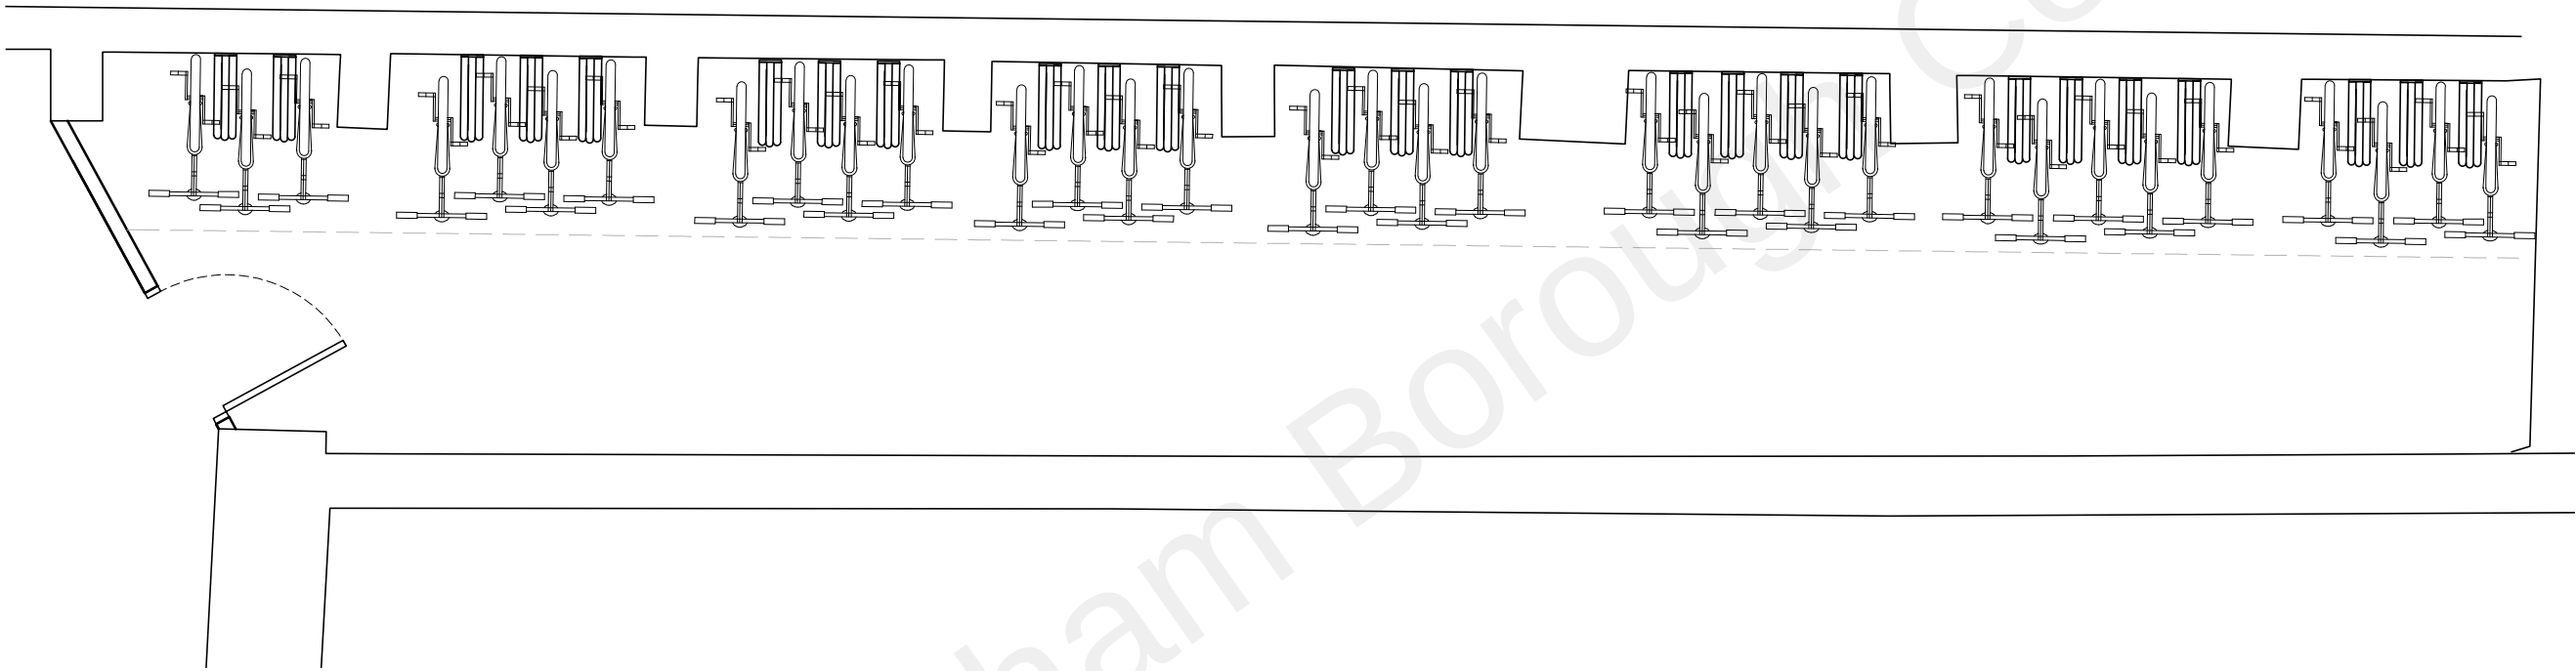

Minimum Cycle Parking Standards

- Ind. Dwellings 1 space per bedroom
- Apartments 1 space per unit

Cycle Storage Requirements

- 34 no. communal storage
- 13 no. storage within curtilage of units
- (47 no. total see accommodation schedule for details)

REV	DESCRIPTION	DATE	BY	CHKD
TURNER JACKSON+DAY ASSOCIATES 125 John Wilson Business Park Whitstable Kent CT15 3QT 1: 01227 261453 e: enquiries@tjda.co.uk www.turnerjacksonday.co.uk				
client details				
/Mile Property Group Ltd				
project details				
Custom House The Terrace, Gravesend, DA12 2DE				
drawing title				
Cycle Storage Plan Semi-Vertical Storage				
date				
Mar'21				
scale				
1:50@A3				
drawn by				
AR				
checked by				
project no.				
1735				
drawing no.				
071				
revision				