



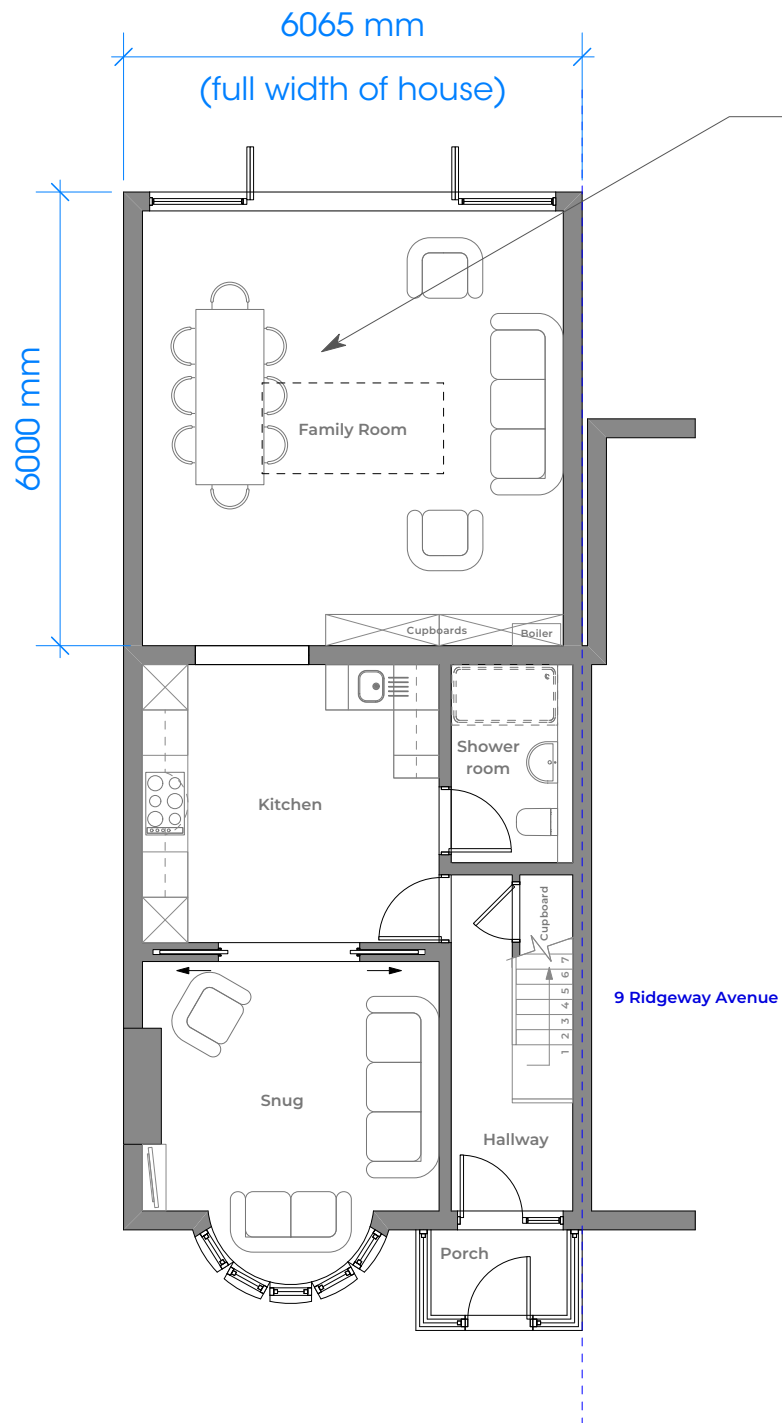


Ground Floor Plan


Existing conservatory and WC
demolished and new extension built
containing enlarged family area
suitable for four bedroom house

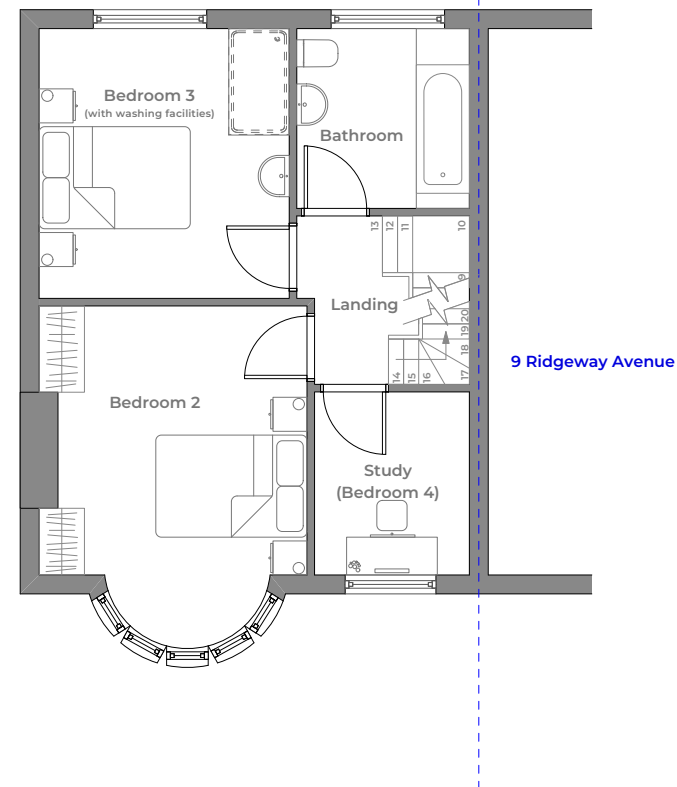

First Floor Plan (unchanged)

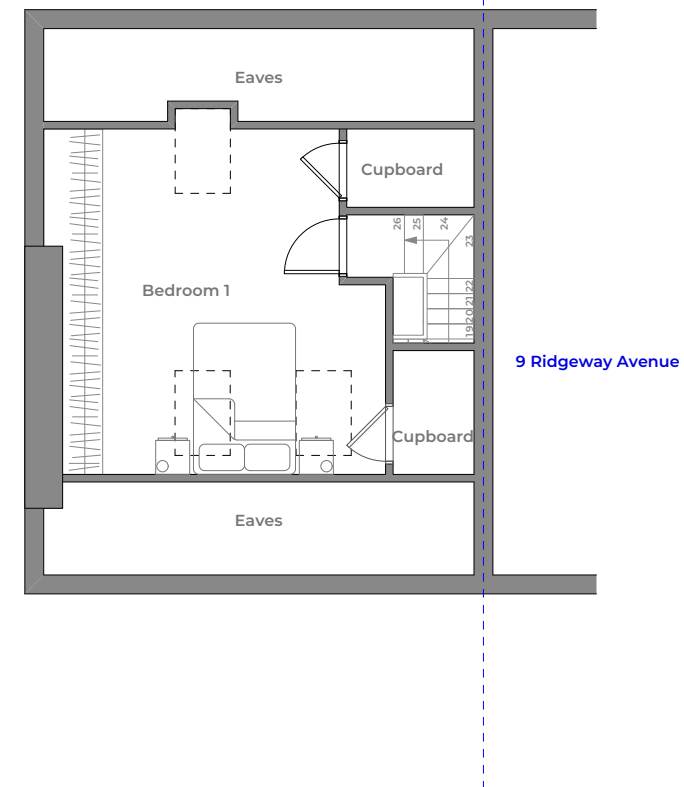

Second Floor Plan (unchanged)

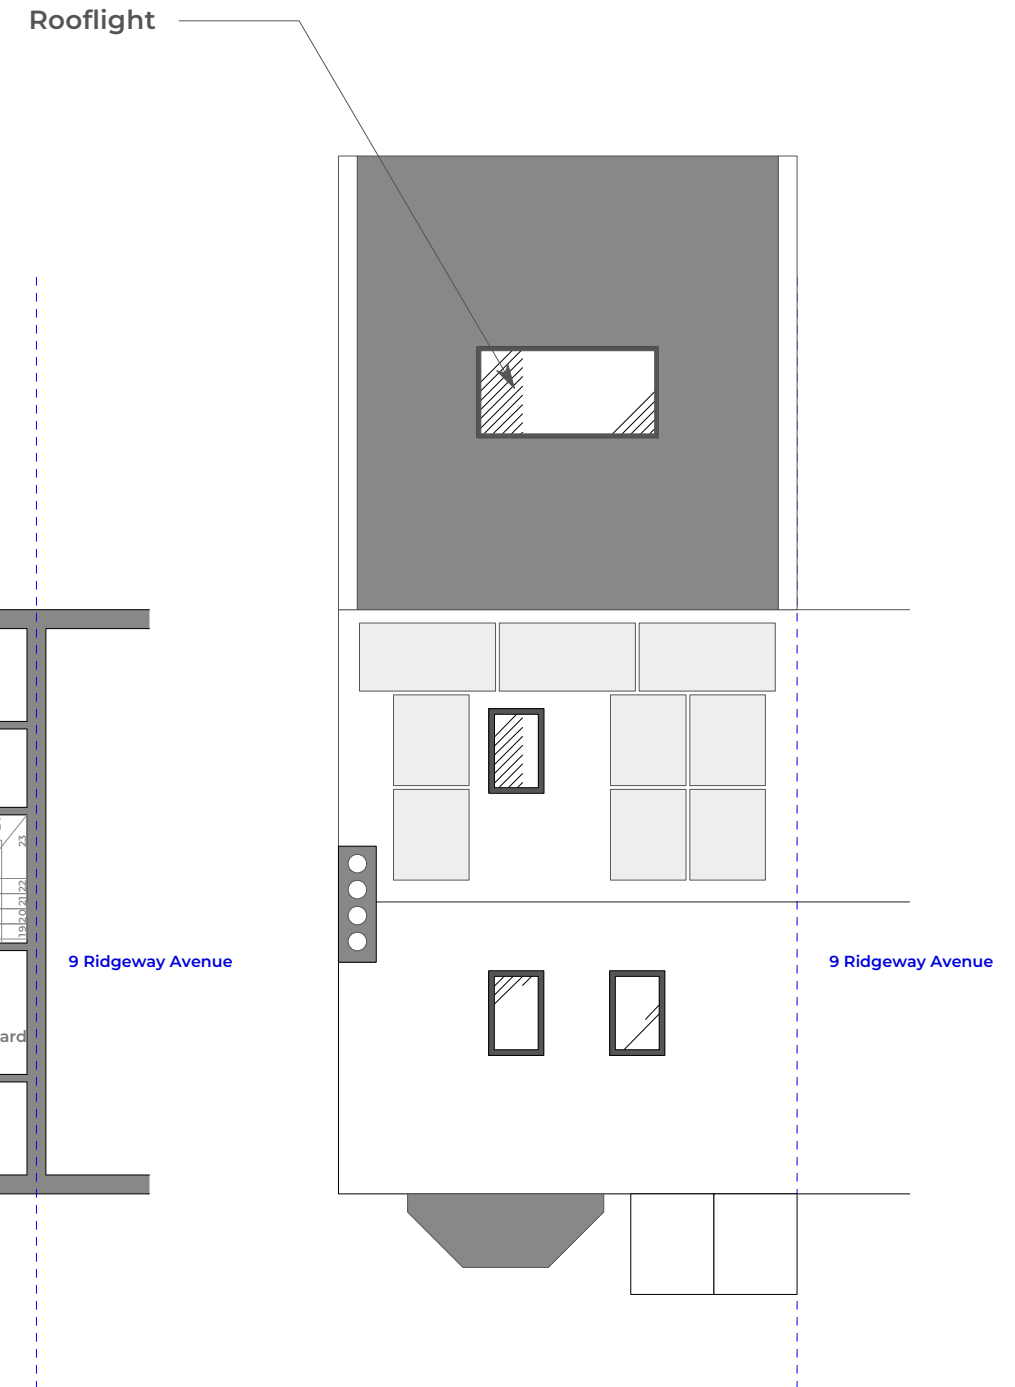

Roof Plan

REV.	DATE	NOTES
P1	30/01/2024	Planning Submission