


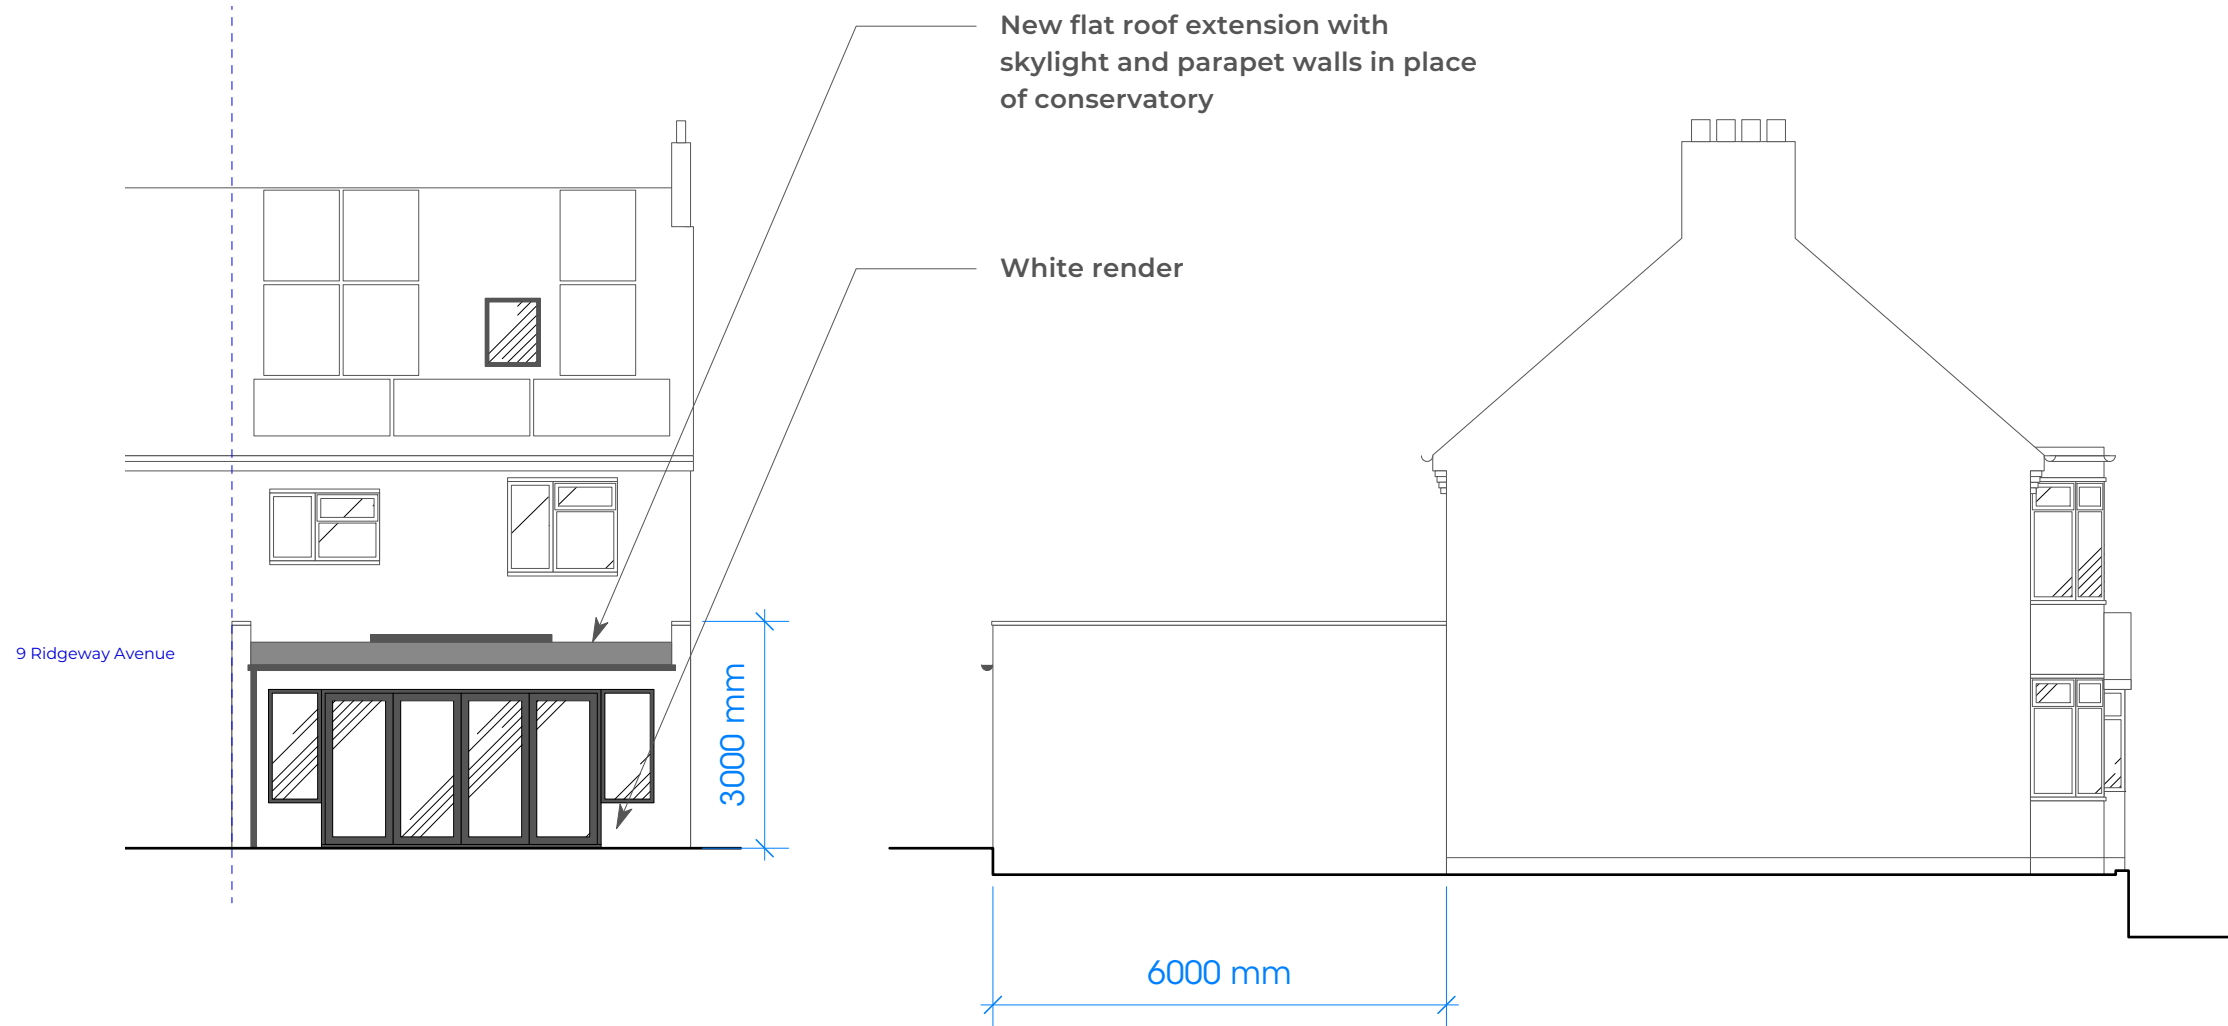

Rear Elevation

Side Elevation



Front Elevation (unchanged)

REV.	DATE	NOTES
P1	30/01/2024	Planning Submission