Ordnance Survey, (c) Crown Copyright 2024. All rights reserved. Licence number 100022432

Site Ownership Boundary

Site Location Plan

Scale 1:1,250 @ A3

N

0 10 20 30 40 50

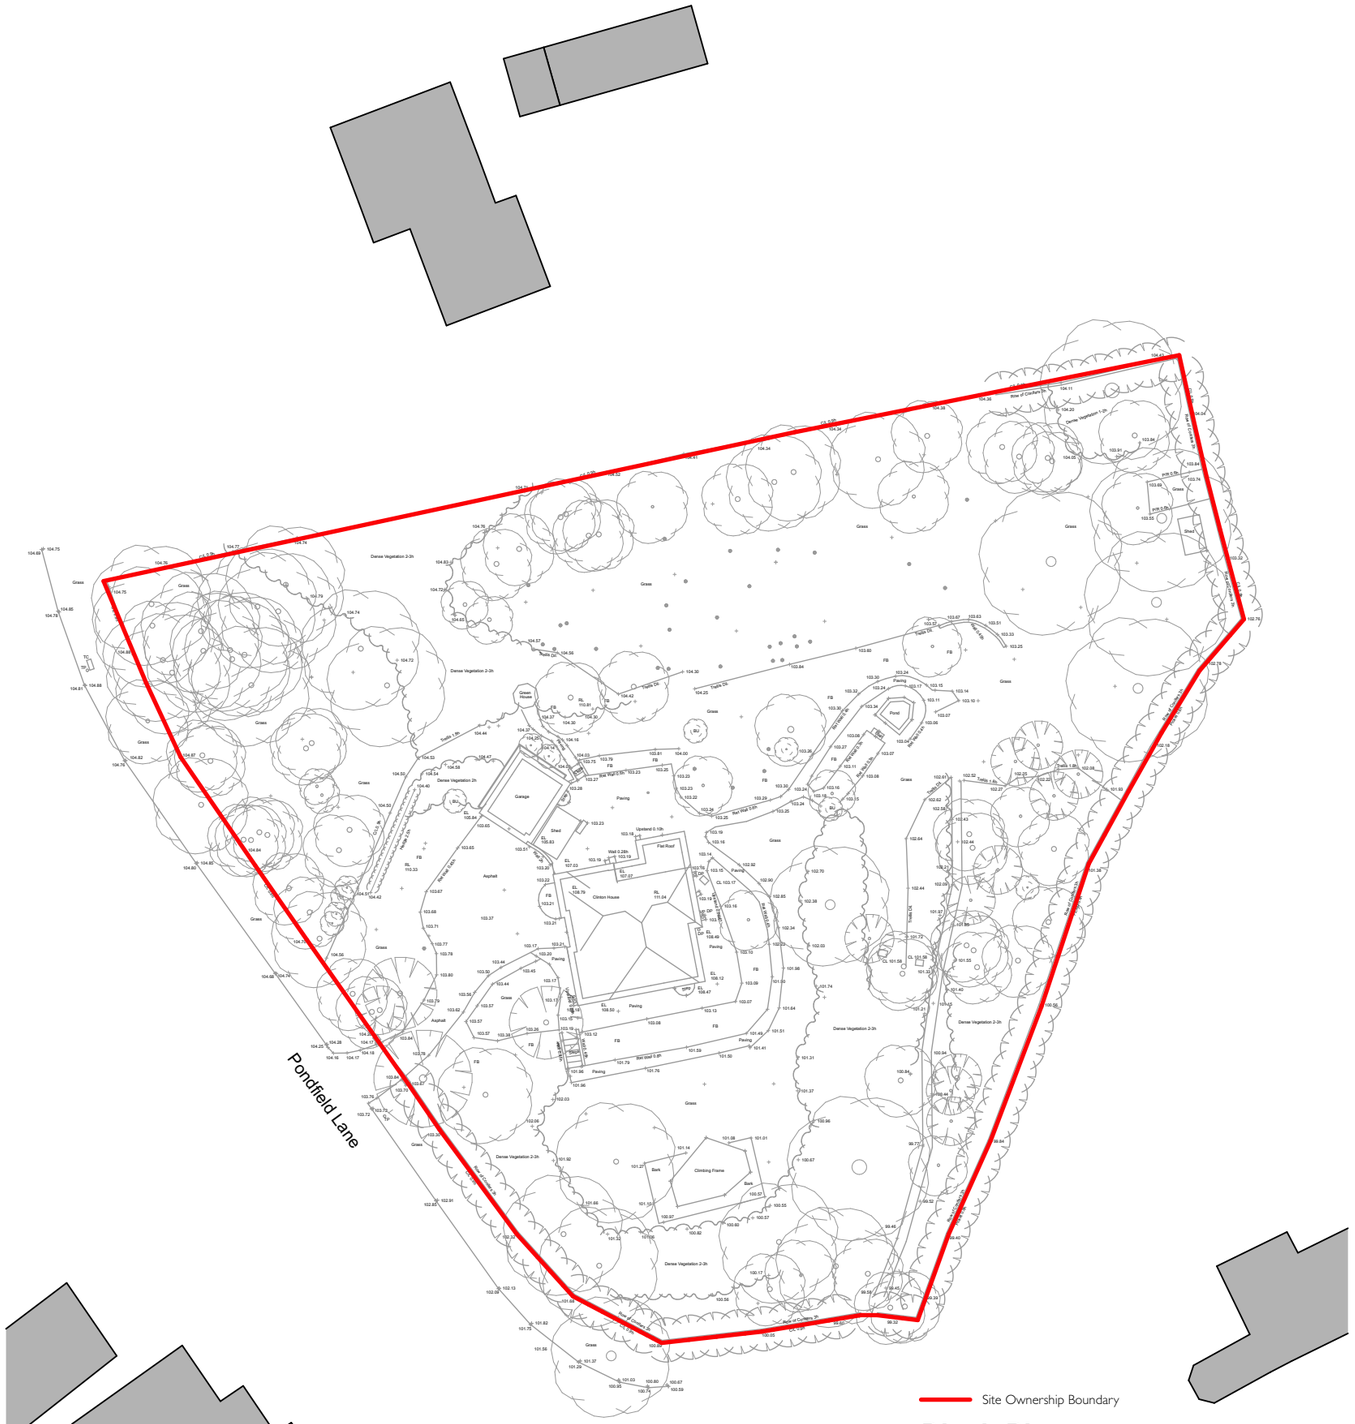

Site Ownership Boundary

Block Plan

Scale 1:500 @ A3

N

0 5 10 15 20

PMR ARCHITECTURE

Sheridan House
112 - 116 Western Road
Hove, BN3 1DD

01273 980820
brighton@pmr-architecture.co.uk
www.pmr-architecture.co.uk

Client:	Randhir & Inderpreet Sidhu
Project:	Clinton House, Pondfield Lane, Gravesend, DA12 3LD
Drawing Title:	Site Location & Block Plan
Drawing No:	23.98_PL_001
Revision:	A
Date:	August 2025
Status:	PLANNING
Scale:	1:500, 1:1250 @ A3